F.A.P. RTE.	SECTION	COUNTY	TOTAL SHEETS	SHEET NO.
729	•	VERMILION	298	95
STA. 95+150		TO STA. 95+325		
FED. ROAD DIST. NO.		ILLINOIS	FED. AID PROJECT	

• 36(W,RS-1) & 34Z-2(W,RS)
CONTRACT #90939

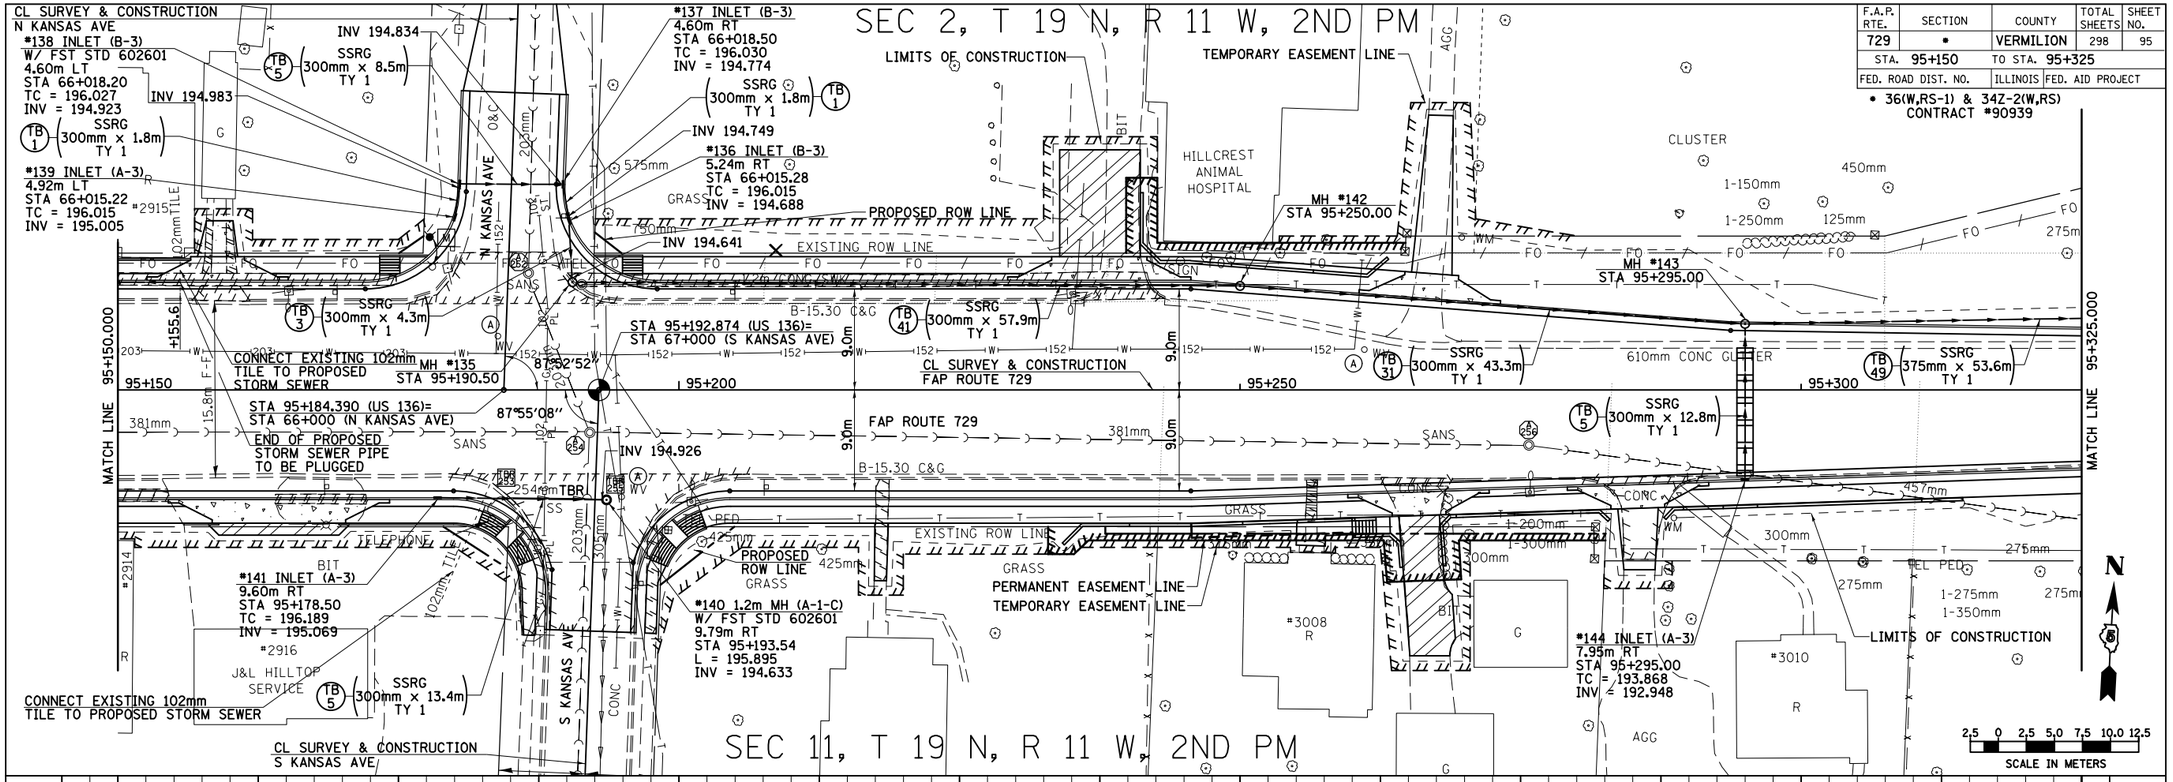

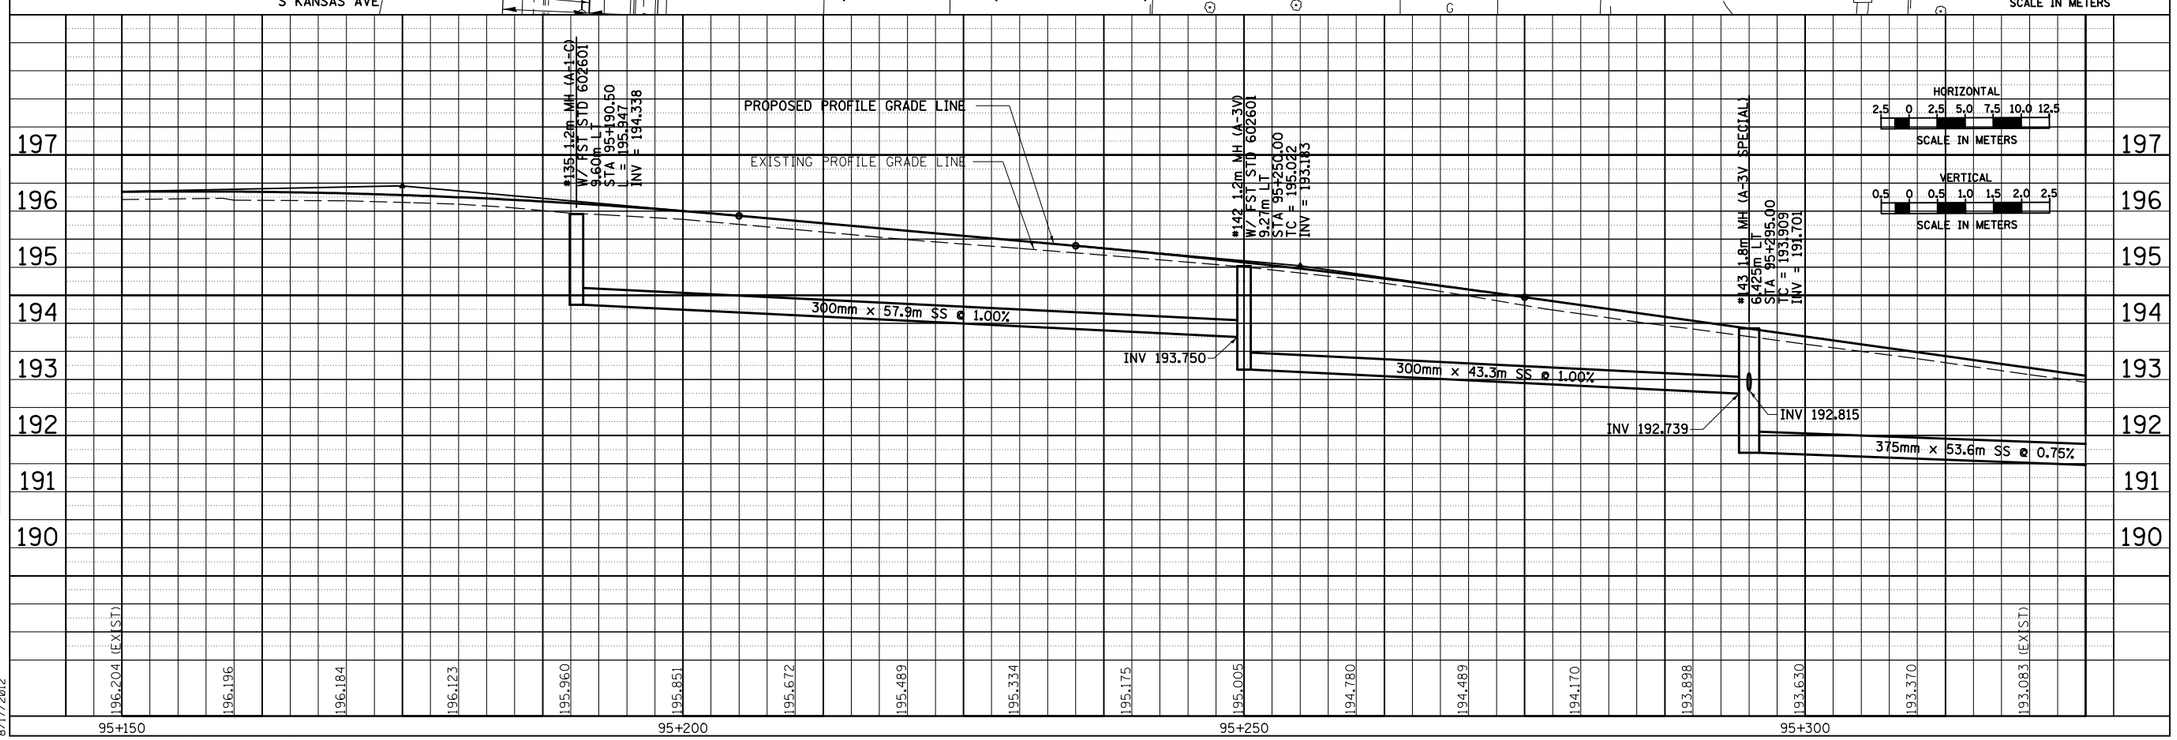

FINAL SURVEY | NOTE BOOK | NO. | SURVEYED | PLOTTED | TEMPLATE | AREAS | AREAS CHECKED | BY | DATE

ORIGINAL SURVEY | NOTE BOOK | NO. | SURVEYED | PLOTTED | TEMPLATE | AREAS | AREAS CHECKED | BY | DATE

8/17/2012

c:\pw_work\pwidot\cearlockjd\d0313241\20003d009.dgn

DRAINAGE AND UTILITY PLAN & PROFILE, FAP 729 (US136) STA 95+150 TO STA 95+325