| F.A.P. RTE. | SECTION | COUNTY | TOTAL SHEETS | SHEET NO. |
|---|---|---|---|---|
| 729 | * | VERMILION | 298 | 167 |
| STA. 93+967.400 | | TO STA. 93+970.000 | | |
| FED. ROAD DIST. NO. | | ILLINOIS | FED. AID PROJECT | |

* 36(W,RS-1) & 34Z-2(W,RS) CONTRACT #90939

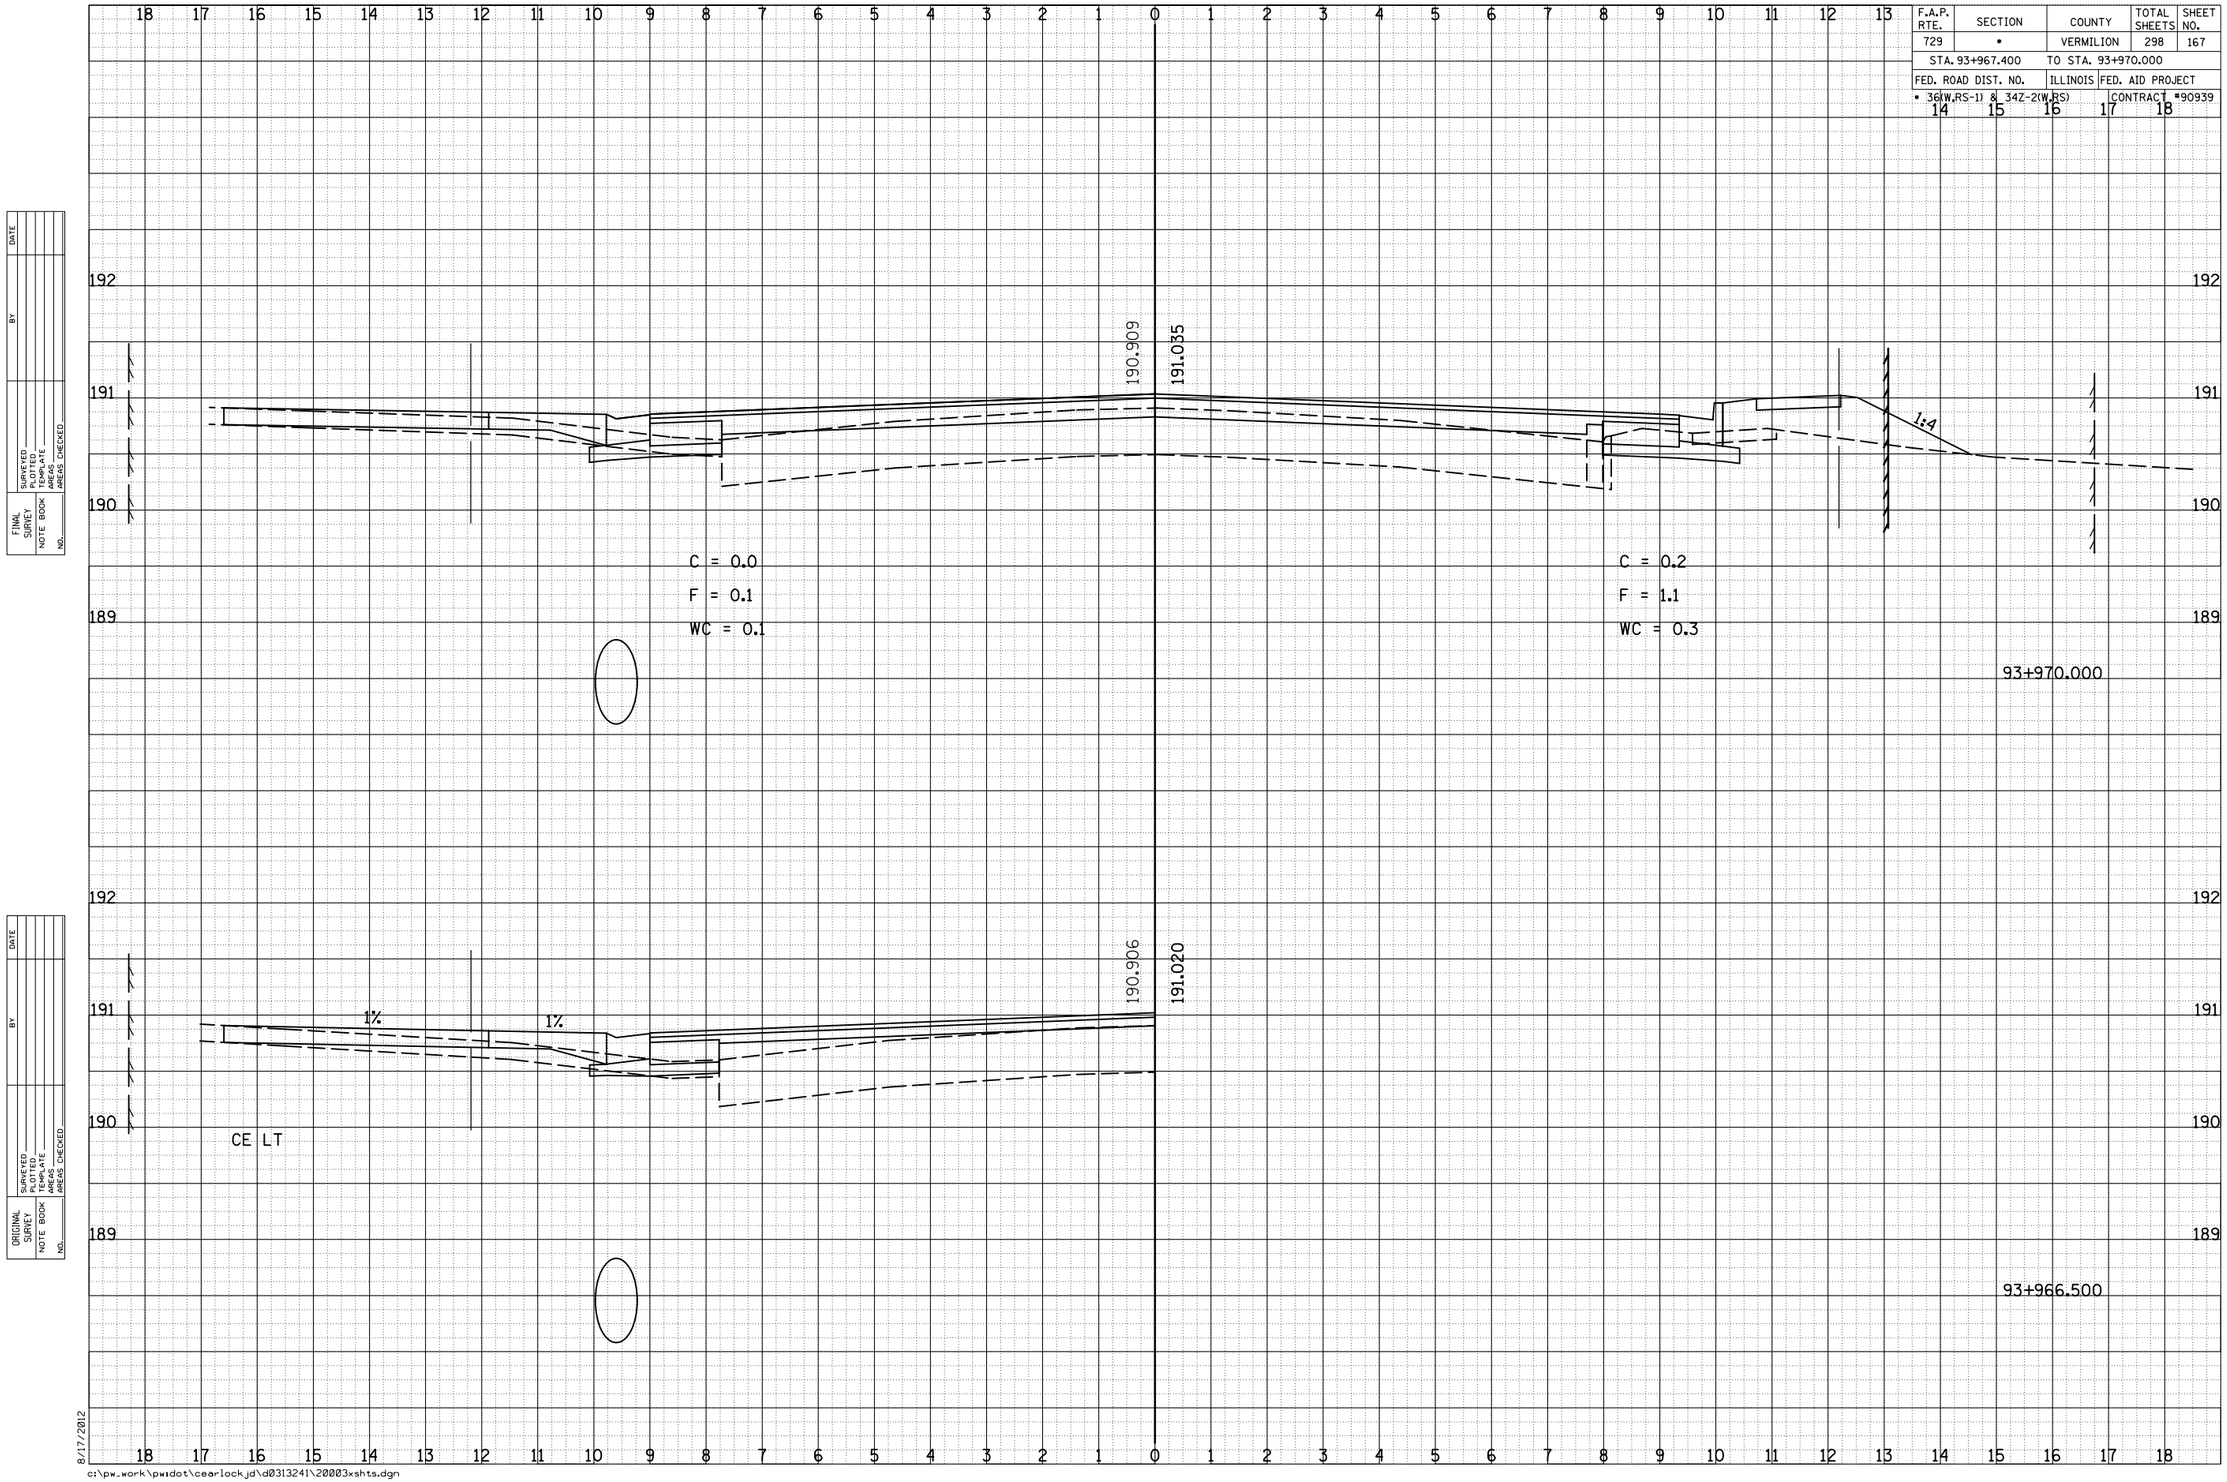


| FINAL SURVEY | BY | DATE |
|---|---|---|
| SURVEYED | | |
| PLOTTED | | |
| TEMPLATE | | |
| AREAS | | |
| AREAS CHECKED | | |
| NOTE BOOK NO. | | |

| ORIGINAL SURVEY | BY | DATE |
|---|---|---|
| SURVEYED | | |
| PLOTTED | | |
| TEMPLATE | | |
| AREAS | | |
| AREAS CHECKED | | |
| NOTE BOOK NO. | | |

8/17/2012

c:\pw_work\pwidot\cearlockjd\d0313241\20003xshts.dgn

CROSS SECTIONS, FAP 729 (US 136)