F.A.P. RTE.	SECTION	COUNTY	TOTAL SHEETS	SHEET NO.
729	*	VERMILION	298	276
STA. 51+010.000		TO STA. 51+030.000		
FED. ROAD DIST. NO.		ILLINOIS	FED. AID PROJECT	
* 36(W.RS-1) & 34Z-2(W.RS)			CONTRACT #90939	

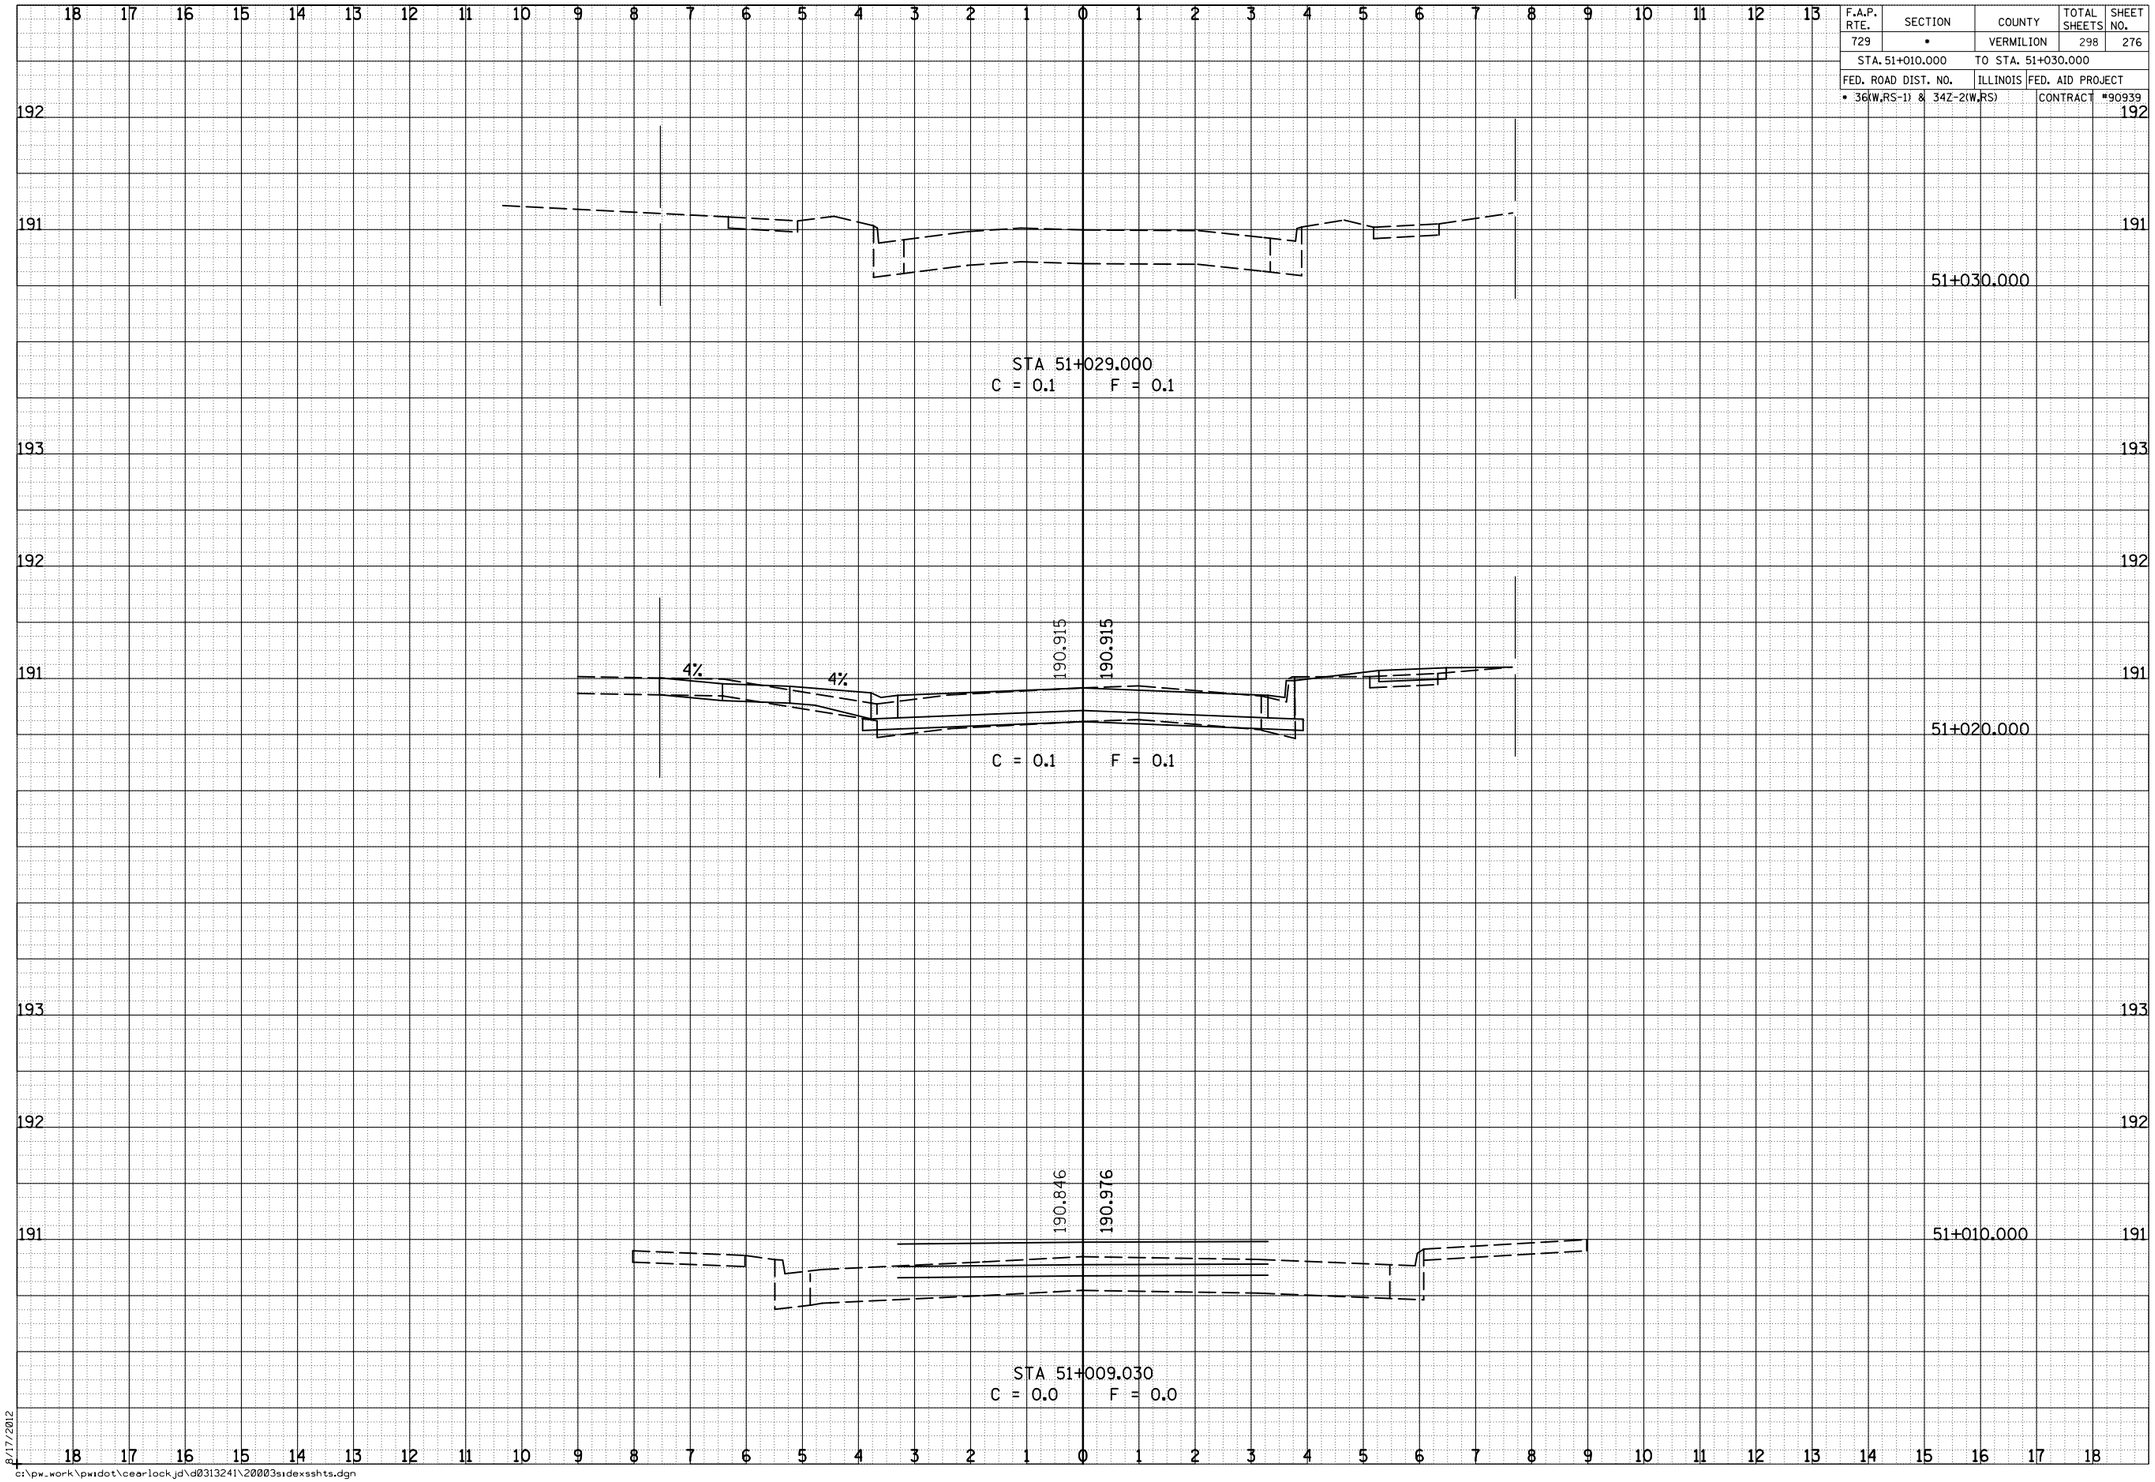

FINAL SURVEY		BY	DATE
NOTE BOOK	SURVEYED		
	PLOTTED		
	TEMPLATE		
	AREAS		
NO.	AREAS CHECKED		

ORIGINAL SURVEY		BY	DATE
NOTE BOOK	SURVEYED		
	PLOTTED		
	TEMPLATE		
	AREAS		
NO.	AREAS CHECKED		

8/17/2012

c:\pw_work\pwidot\cearlockjd\d0313241\20003sidexsshts.dgn

CROSS SECTIONS, NICKLAS AVE