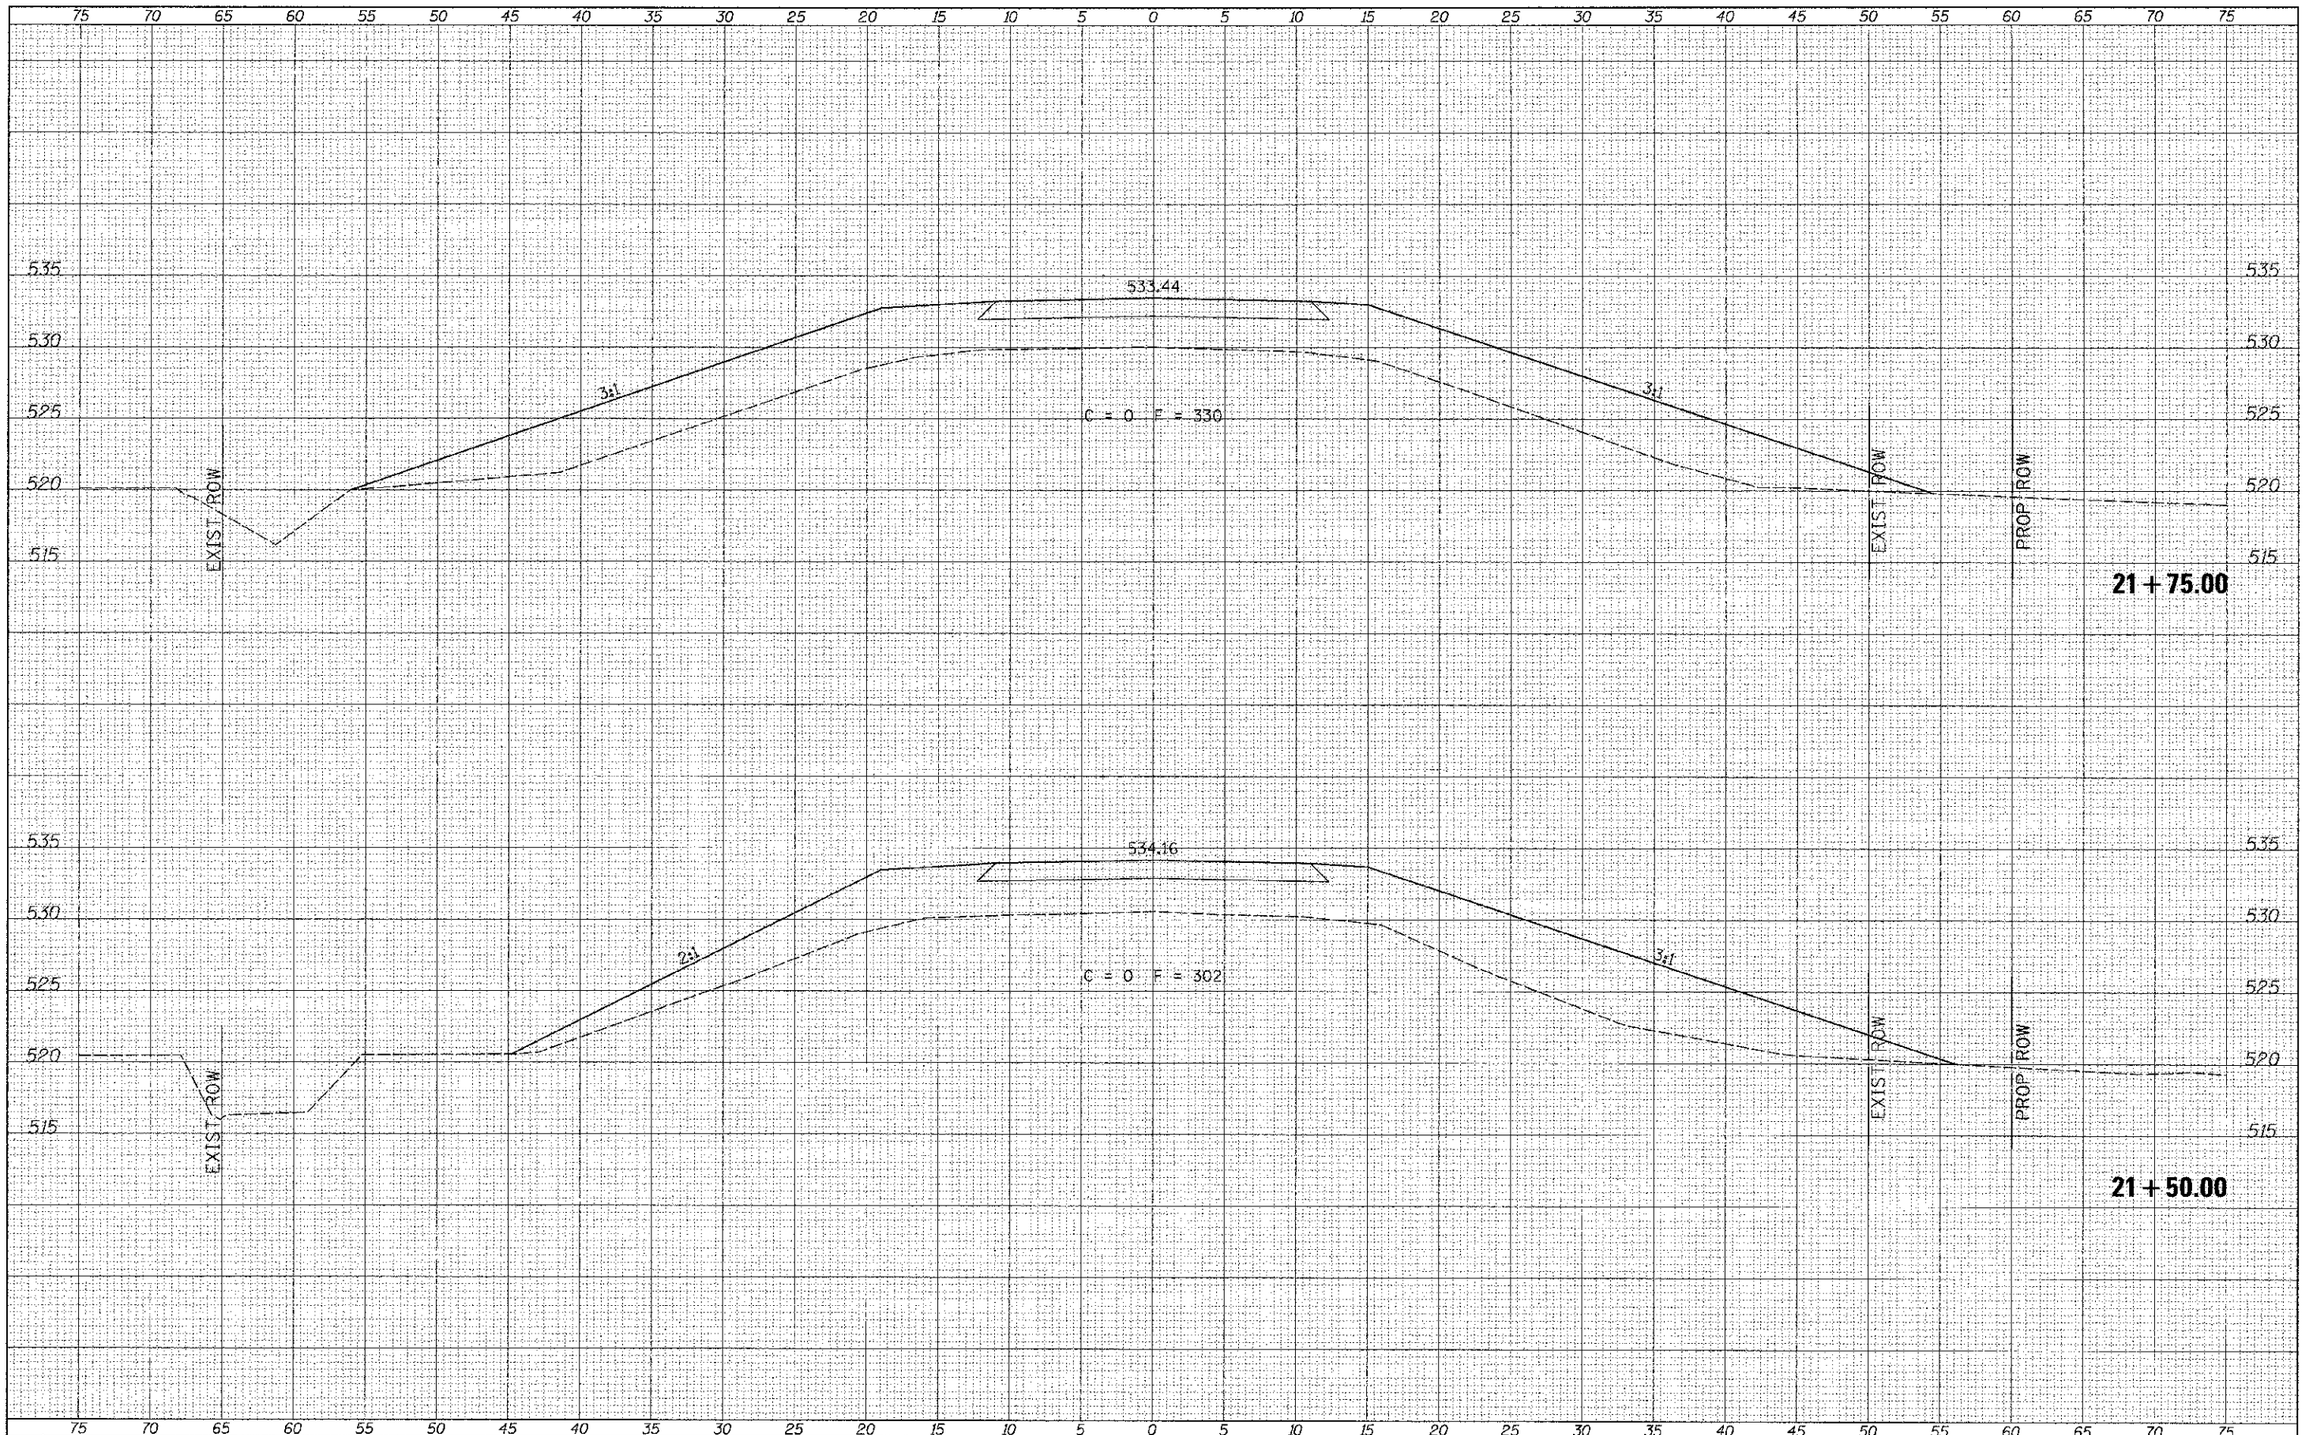

FILE NAME = V:\Bridge\2990 - Schuyler\2990xshts.dgn	USER NAME = cthomas	DESIGNED -	REVISED -
		DRAWN -	REVISED -
	PLOT SCALE = 5.0000 ' / in.	CHECKED -	REVISED -
XS_SHEET	PLOT DATE = 7/24/2012	DATE -	REVISED -

SCHUYLER COUNTY
COUNTY HIGHWAY 2
OVER SUGAR CREEK

CROSS SECTIONS

SCALE: 1"=5' | SHEET 7 OF 12 SHEETS | STA. 21+50.00 TO STA. 21+75.00

F.A.S. RTE.	SECTION	COUNTY	TOTAL SHEETS	SHEET NO.
455	07-00073-00-BR	SCHUYLER	35	30
		CONTRACT NO. 93584		
FED. ROAD DIST. NO. 7	ILLINOIS	FED. AID PROJECT BRS-0455(107)		