FINAL SURVEY	SURVEYED	BY	DATE
NOTE BOOK	PLOTTED		
NO.	TEMPLATE		
	AREAS		
	AREAS CHECKED		

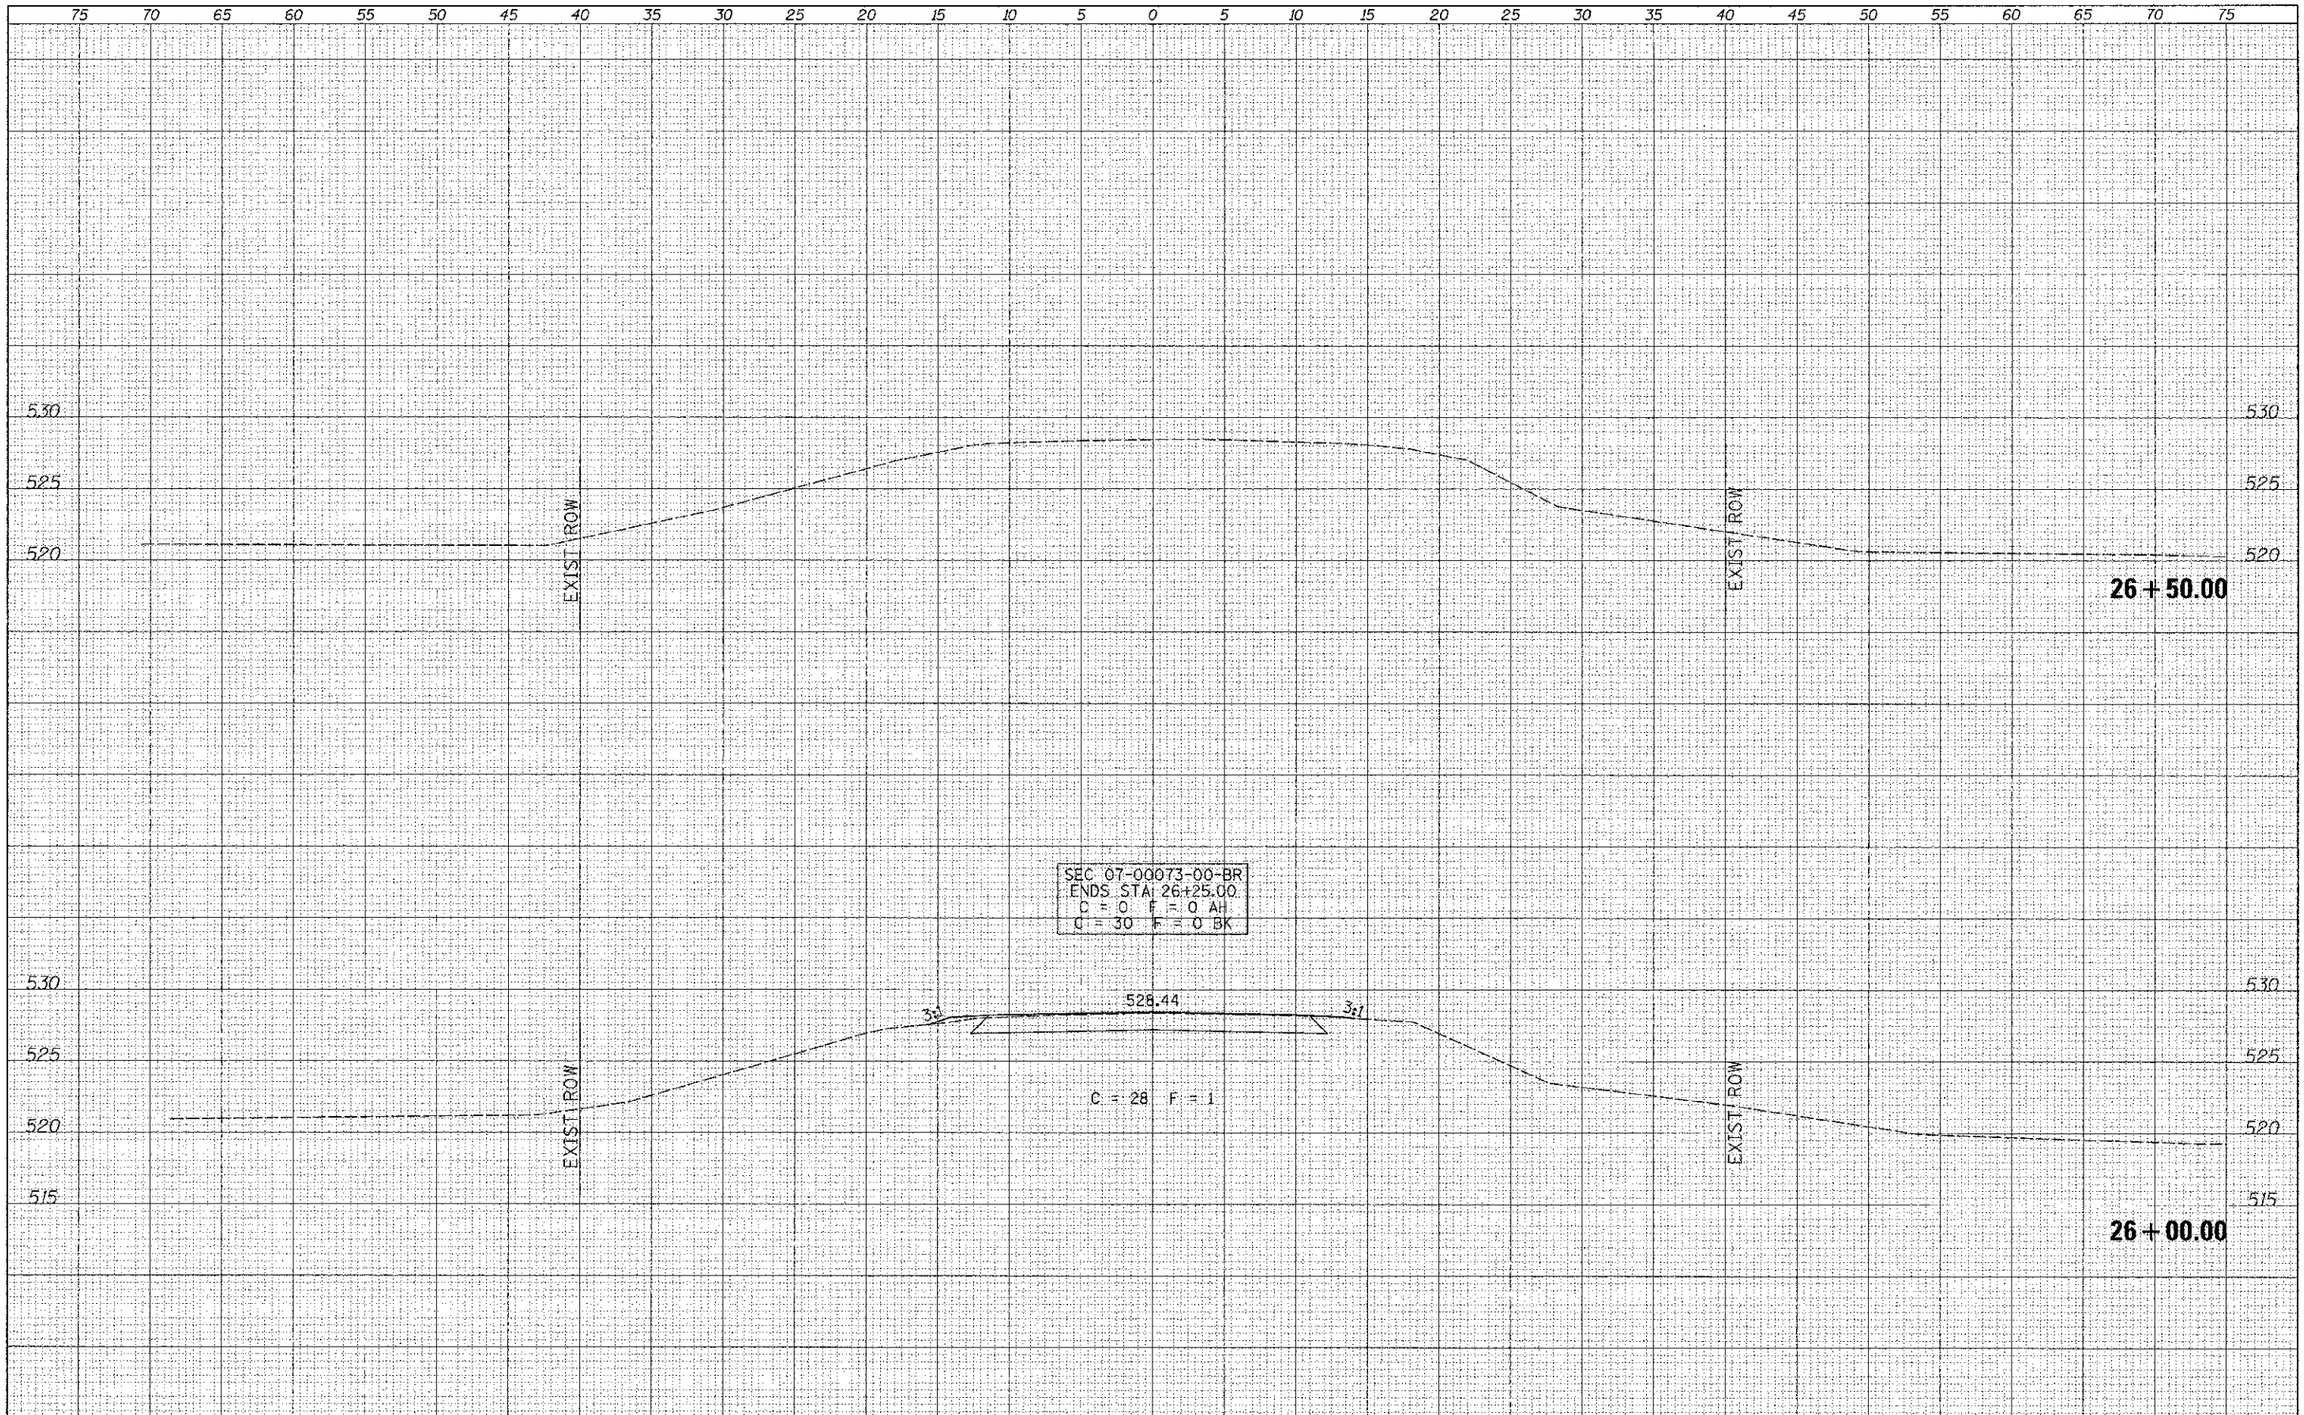

ORIGINAL SURVEY	SURVEYED	BY	DATE
NOTE BOOK	PLOTTED		
NO.	TEMPLATE		
	AREAS		
	AREAS CHECKED		

FILE NAME = W:\Bridge\2990 - Schuyler\2990xshts.dgn	USER NAME = rthomas	DESIGNED -	REVISED -
		DRAWN -	REVISED -
	PLOT SCALE = 5.0000 ' / in.	CHECKED -	REVISED -
XS_SHEET	PLOT DATE = 7/24/2012	DATE -	REVISED -

SCHUYLER COUNTY
COUNTY HIGHWAY 2
OVER SUGAR CREEK

CROSS SECTIONS

SCALE: 1"=5' | SHEET 12 OF 12 SHEETS | STA. 26+00.00 TO STA. 26+50.00

F.A.S. RTE.	SECTION	COUNTY	TOTAL SHEETS	SHEET NO.
455	07-00073-00-BR	SCHUYLER	35	35
		CONTRACT NO. 93584		

FED. ROAD DIST. NO. 7 | ILLINOIS | FED. AID PROJECT BRS-0455(107)