CONTRACT NO. 60C19

FAP RTE.	SECTION	COUNTY	TOTAL SHEETS	SHEET NO
338	114 BY-R-1	WILL	139	34
STA. 3213+00	TO STA. 3225+00			
FED. ROAD DIST. NO.	ILLINOIS	FAP 338 (IL RTE. 59)		

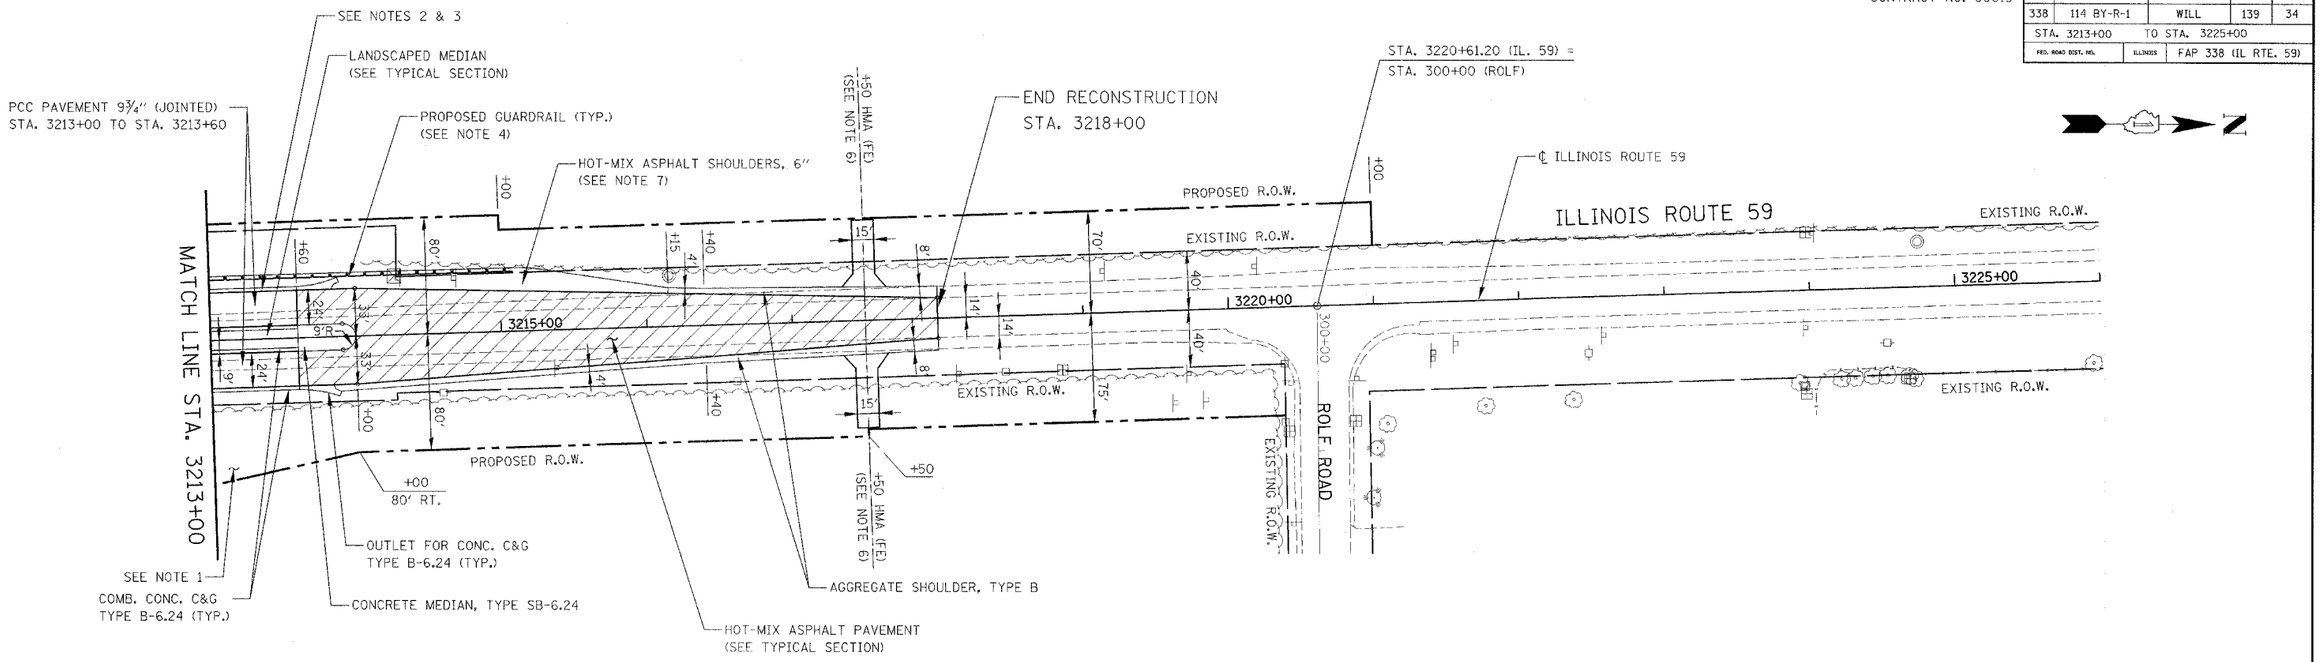

NOTES:

1. PROPOSED R.O.W. FROM STA. 3209+50 TO STA. 3214+00 AND FROM 80' RT. TO 115' RT. IS DEDICATED FOR FLOODWAY COMPENSATORY STORAGE.
2. PROPOSED CURB AND GUTTER SHALL BE DEPRESSED FROM STA. 3211+54 TO STA. 3213+60, LT.
3. PROVIDE A 10' TRANSITION FROM APPROACH PAVEMENT CURB TO DEPRESSED CURB. TRANSITION SHALL BE PAID FOR AT THE CONTRACT UNIT PRICE FOR COMBINATION CONCRETE CURB AND GUTTER, TYPE B-6.24.
4. SEE PAVEMENT MARKING, SIGNING, AND GUARDRAIL PLANS FOR GUARDRAIL DETAILS.
5. SEE ALIGNMENT, BENCHMARKS, AND TIES SHEET FOR BENCHMARKS AND ALIGNMENT INFORMATION.
6. DRIVEWAY & GEOMETRICS MATERIAL SHALL BE IN ACCORDANCE WITH IDOT DISTRICT 1 STANDARDS BD-01 AND BD-02.
7. HOT-MIX ASPHALT (HMA) SHOULDERS, 6" SHALL BE PLACED IN ACCORDANCE WITH IDOT DISTRICT 1 STANDARD BD-34 AND SECTION A-A SHOWN ON STATE STANDARD 630301-04.

HORIZONTAL SCALE: 1"=50'-0"

VERTICAL SCALE: 1"=5'-0"

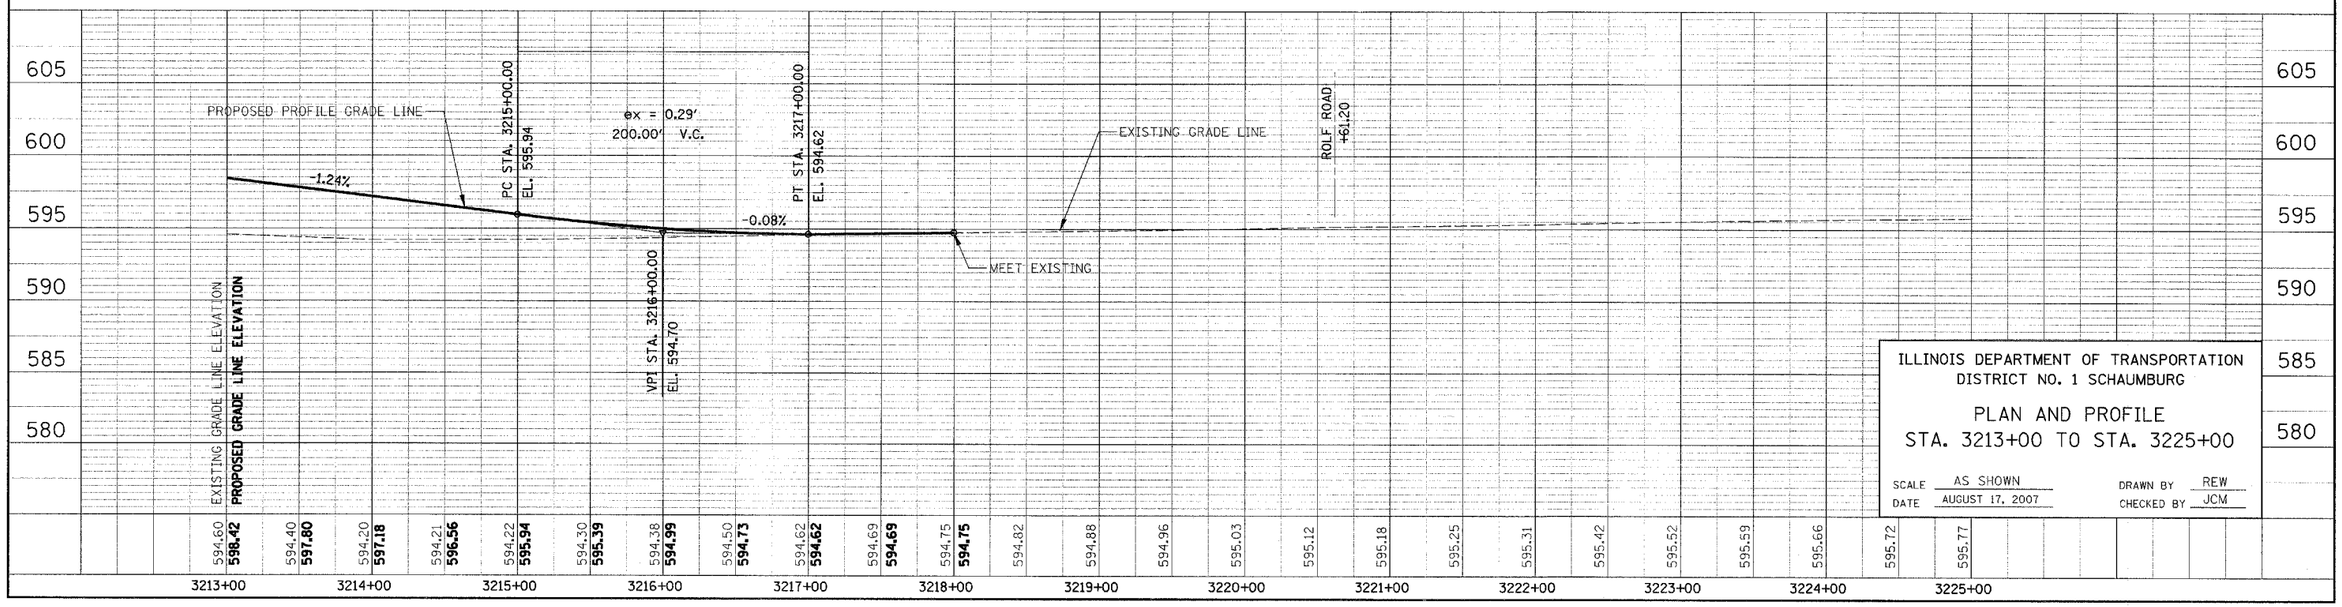

EXISTING GRADE LINE ELEVATION	PROPOSED GRADE LINE ELEVATION
594.60	598.42
594.40	597.80
594.20	597.18
594.21	596.56
594.22	595.94
594.30	595.39
594.38	594.99
594.50	594.73
594.62	594.62
594.69	594.69
594.75	594.75
594.82	
594.88	
594.96	
595.03	
595.12	
595.18	
595.25	
595.31	
595.42	
595.52	
595.59	
595.66	
595.72	
595.77	

ILLINOIS DEPARTMENT OF TRANSPORTATION
DISTRICT NO. 1 SCHAUMBURG

PLAN AND PROFILE
STA. 3213+00 TO STA. 3225+00

SCALE AS SHOWN
DATE AUGUST 17, 2007
DRAWN BY REW
CHECKED BY JCM

PLAN — SURVEYED / DRAWN / ALIGNMENT CHECKED / ELEV. DATUM CHECKED / NOTE BOOK / NO. / STRUCTURE NO(S)/FAS OR SHD / FAP RTE NAME — BY / DATE

PROFILE — SURVEYED / DRAWN / GRADES CHECKED / NOTE BOOK / NO. / STRUCTURE NO(S)/FAS OR SHD — BY / DATE