CONTRACT NO. 62362

F.A.P. RTE.	SECTION	COUNTY	TOTAL SHEETS	SHEET NO.
370	01031-2	COOK	27	6
STA.		TO STA.		
FED. ROAD DIST. NO.	ILLINOIS	FED. AID PROJECT		

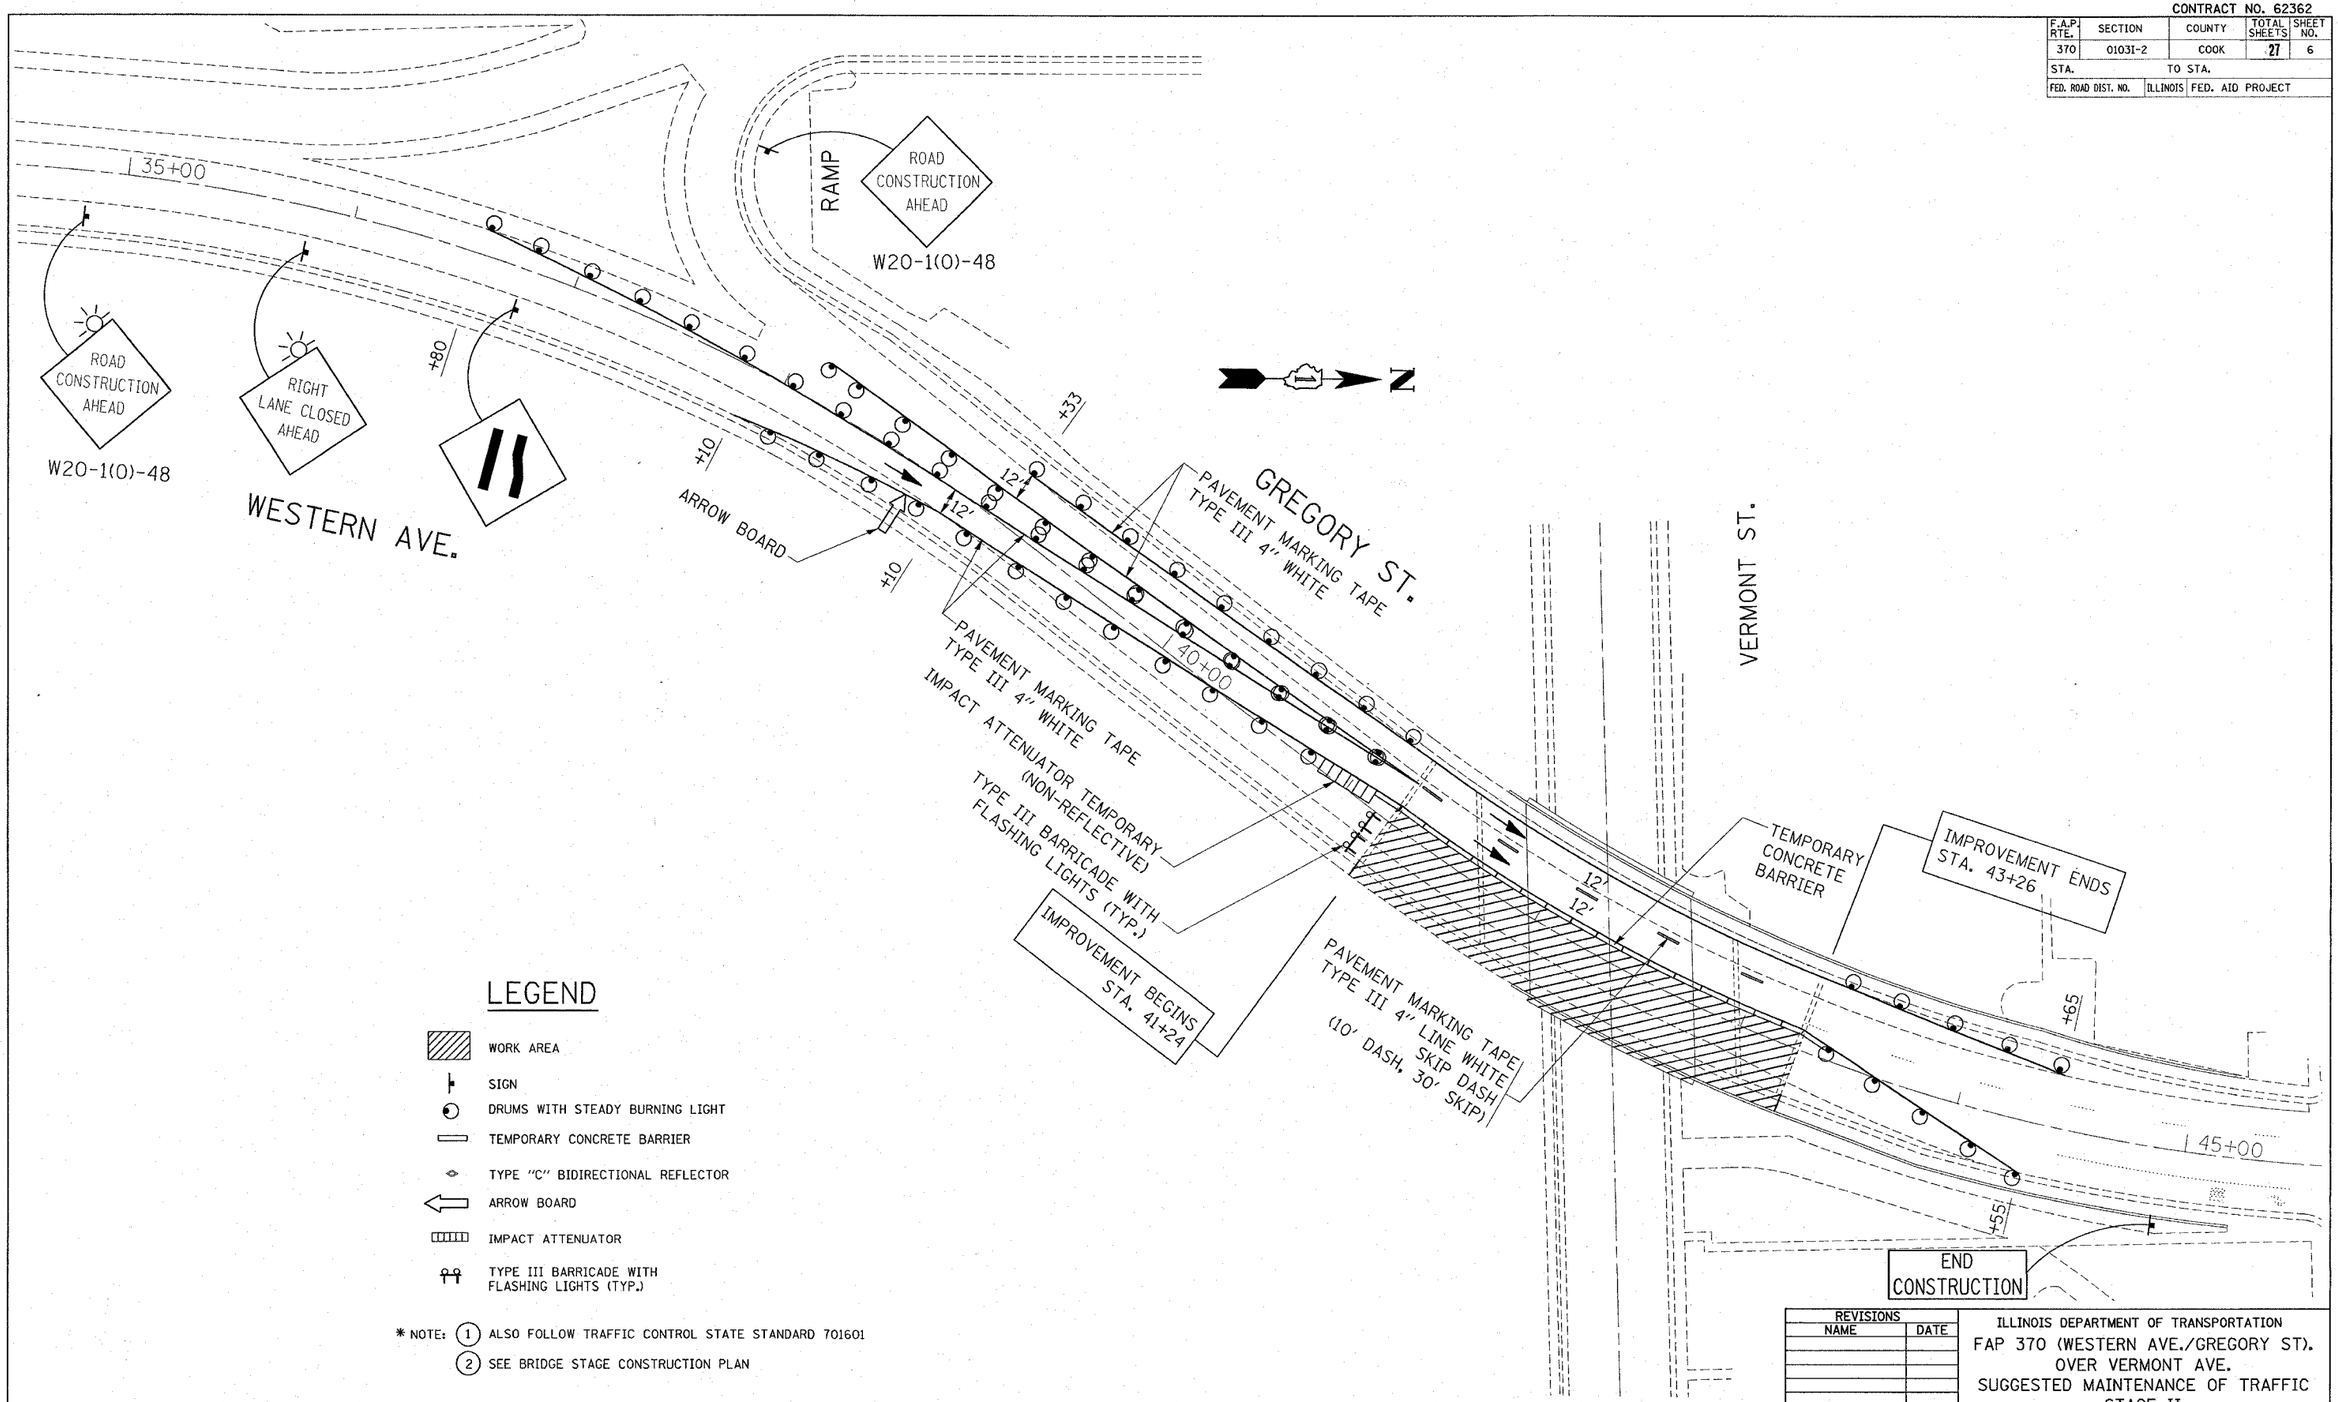

LEGEND

- WORK AREA
- SIGN
- DRUMS WITH STEADY BURNING LIGHT
- TEMPORARY CONCRETE BARRIER
- TYPE "C" BIDIRECTIONAL REFLECTOR
- ARROW BOARD
- IMPACT ATTENUATOR
- TYPE III BARRICADE WITH FLASHING LIGHTS (TYP.)

* NOTE: (1) ALSO FOLLOW TRAFFIC CONTROL STATE STANDARD 701601
(2) SEE BRIDGE STAGE CONSTRUCTION PLAN

REVISIONS NAME	DATE

ILLINOIS DEPARTMENT OF TRANSPORTATION

FAP 370 (WESTERN AVE./GREGORY ST.) OVER VERMONT AVE.
SUGGESTED MAINTENANCE OF TRAFFIC STAGE II

SCALE: VERT. HORIZ. 1"=30'
DATE 8/20/2007
DRAWN BY
CHECKED BY

PLOT DATE = 8/29/2007
FILE NAME = d:\projects\d1801802\sh_stage2.dgn
PLOT SCALE = 30.0000 ' / IN.
USER NAME = drivekosgn