CONTRACT NO. 64931

F.A.P. RTE.	SECTION	COUNTY	TOTAL SHEETS	SHEET NO.
595	5HBR	Rock Island	139	113

STA. 608+50.0000 TO STA. 609+00.0000

FED. ROAD DIST. NO. | ILLINOIS | FED. AID PROJECT

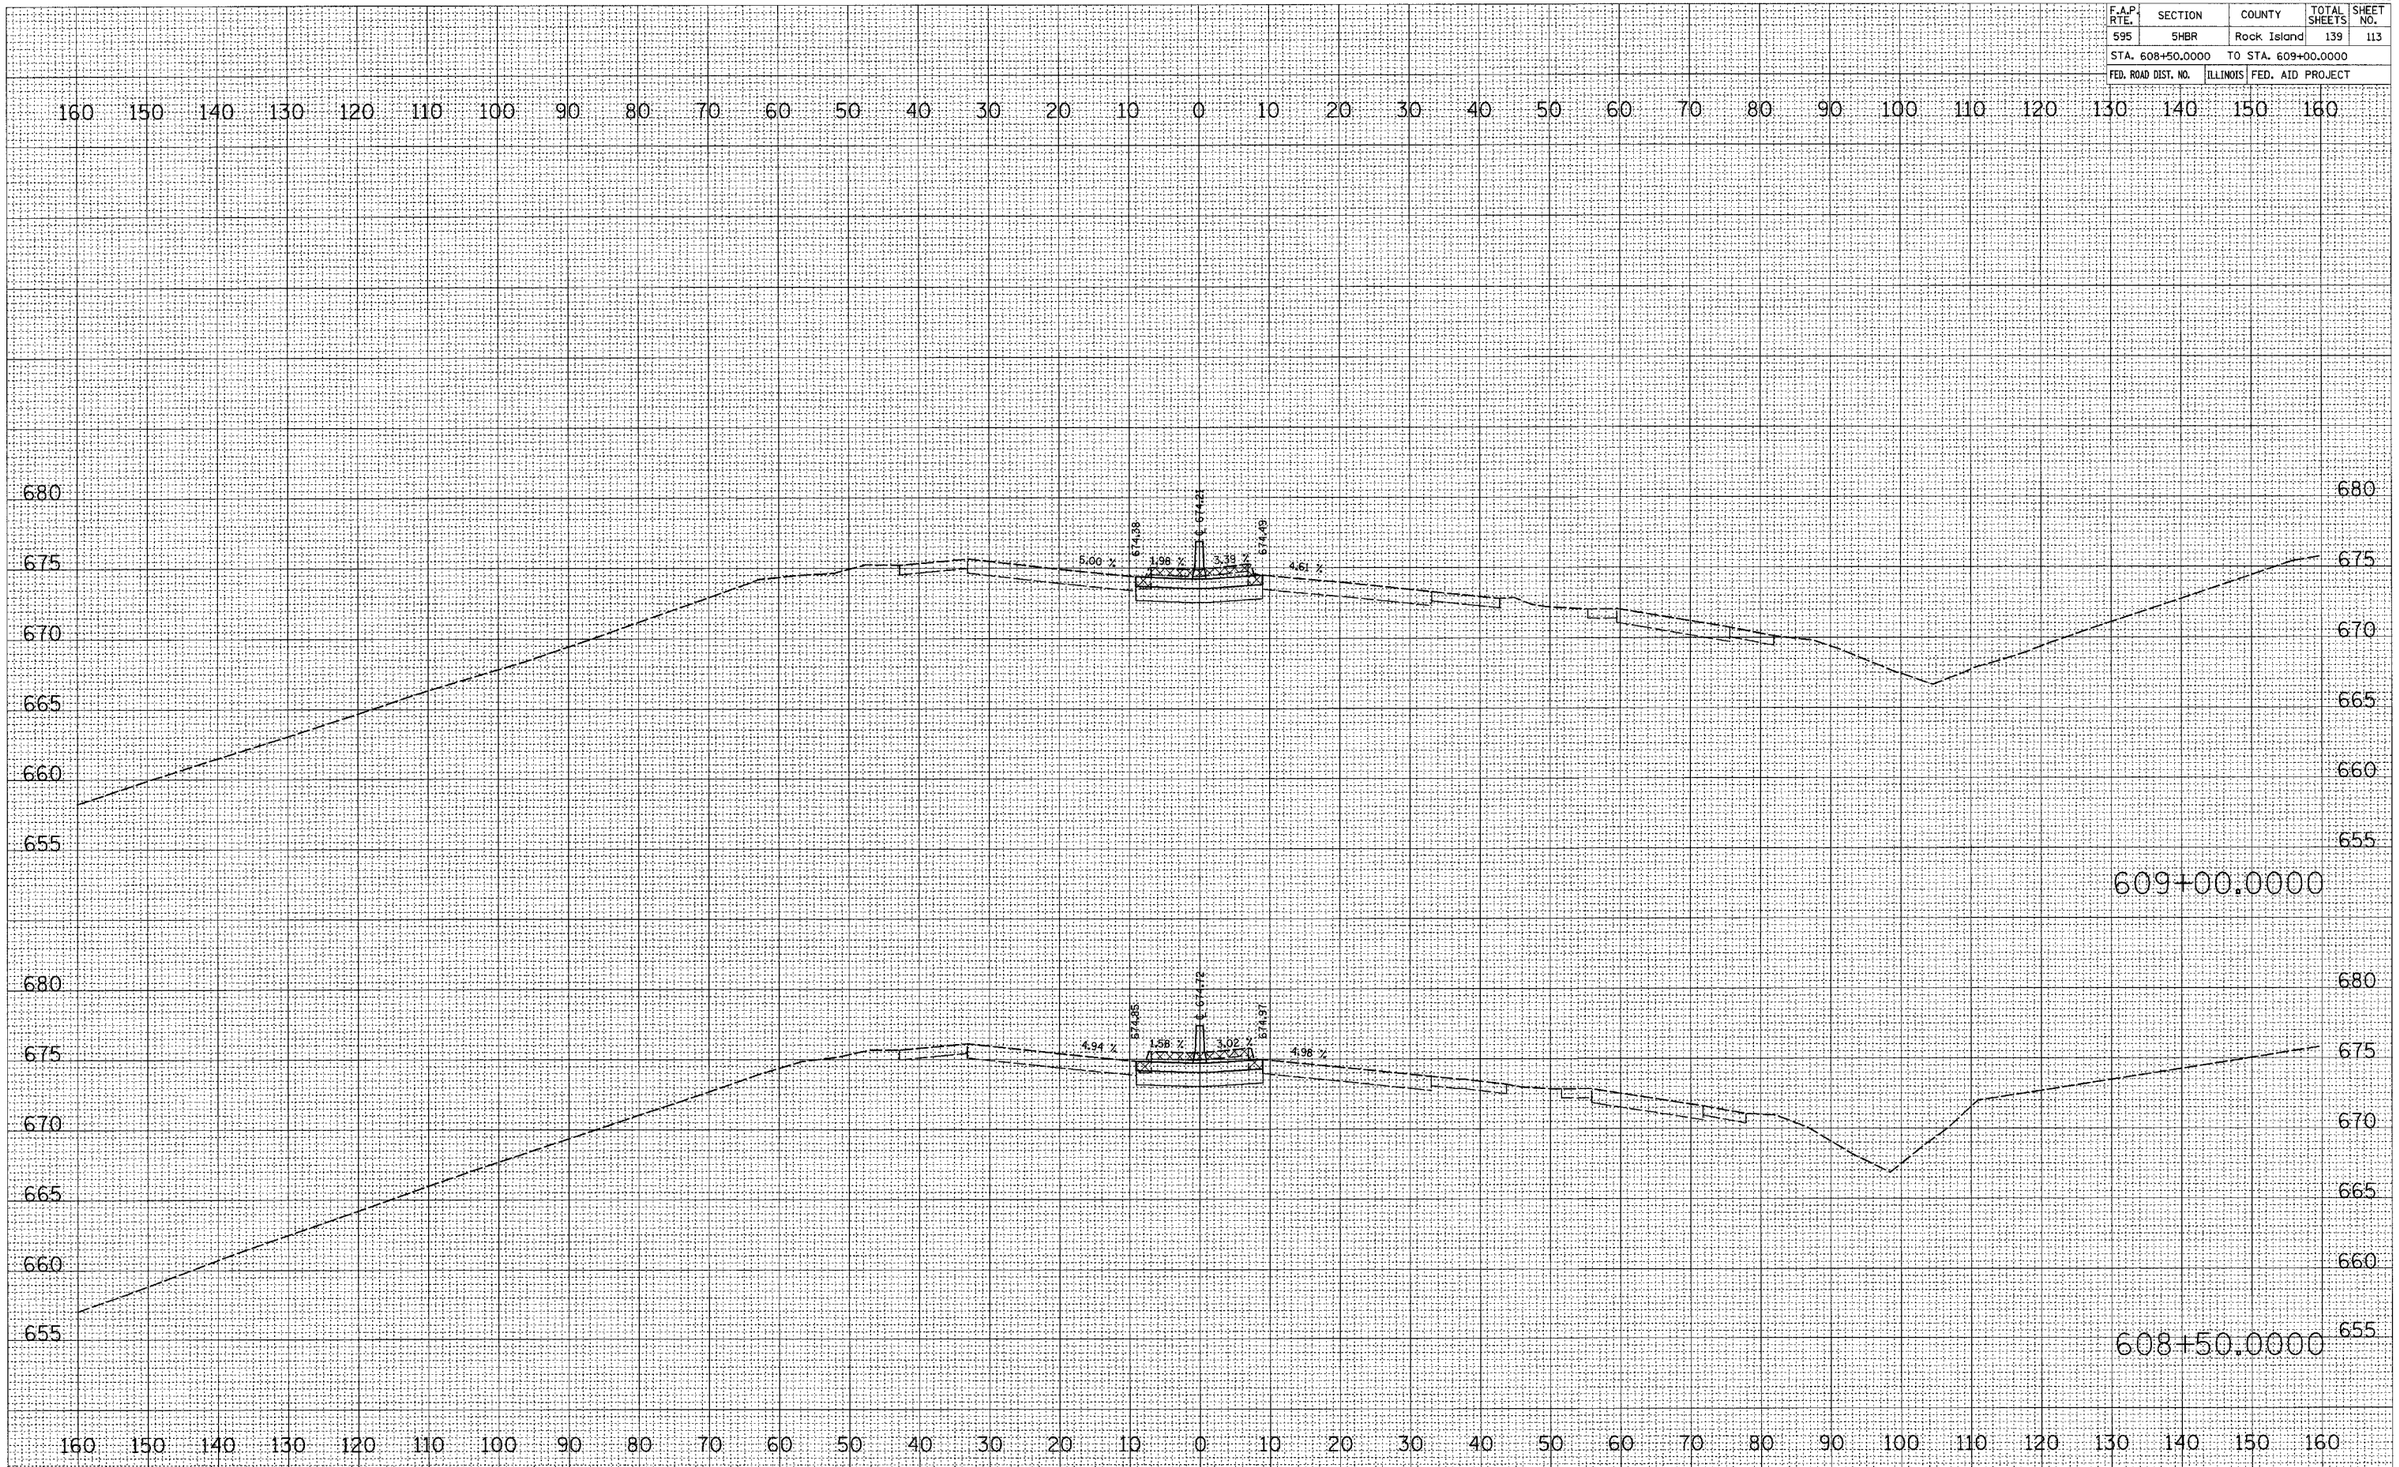

FINAL SURVEY | NOTE BOOK NO. | SURVEYED | PLOTTED | TEMPLATE | AREAS | AREAS CHECKED | BY | DATE

ORIGINAL SURVEY | NOTE BOOK NO. | SURVEYED | PLOTTED | TEMPLATE | AREAS | AREAS CHECKED | BY | DATE

PLOT DATE = Wed Aug 22 14:18:38 2007
FILE NAME = c:\projects\p208203\d08203xml.dgn
PLOT SCALE = 10.0000 ' / IN.
USER NAME = dossdd

IL RTE 5