STATE OF ILLINOIS
DEPARTMENT OF PUBLIC WORKS & BUILDINGS
DIVISION OF HIGHWAYS

FA RTE 97	SECTION 58-1	COUNTY La Salle	DISTRICT 3	SHEET NO. 3
				3 SHEETS
	ILLINOIS	FED. AID PROJECT 197 G		Sheet 26 of 32

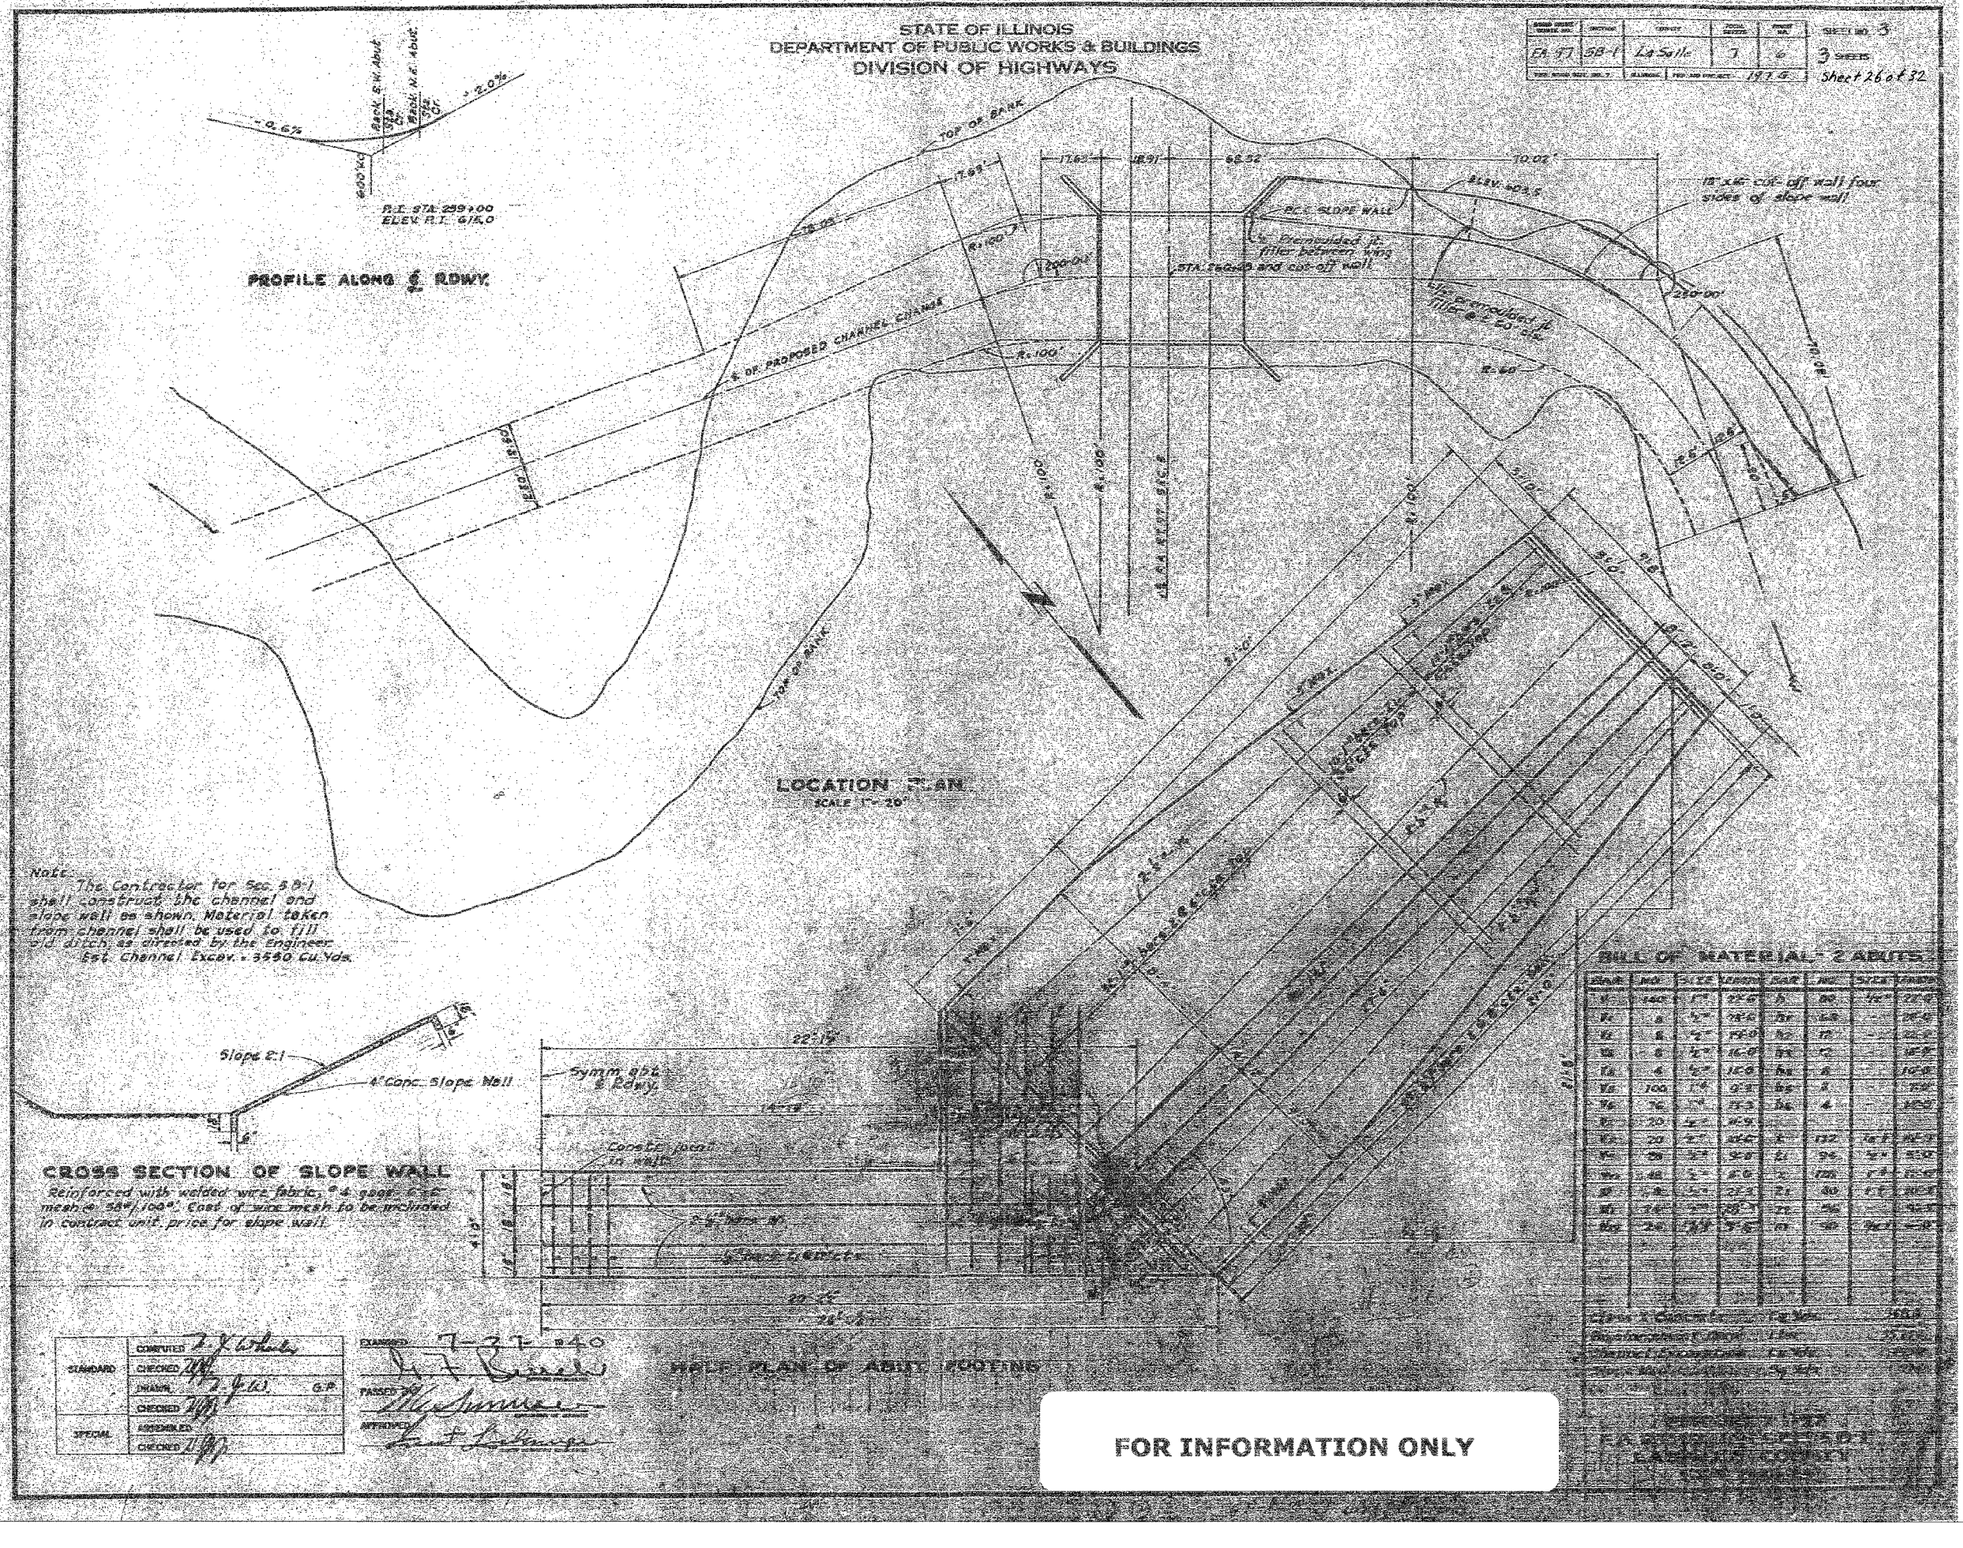

STANDARD	COMPUTED	J. K. Whaley
	CHECKED	
	DRAWN	J. K. W. G.P.
	CHECKED	
SPECIAL	ASSEMBLED	
	CHECKED	

EXAMINED 7-31-1940
PASSED
APPROVED