F.A.P. RTE.	SECTION	COUNTY	TOTAL SHEETS	SHEET NO.
693	19 BR-1	FORD	50	6
FED. ROAD DIST. NO. 7	ILLINOIS	FED. AID PROJECT		

CONTRACT NO. 66697

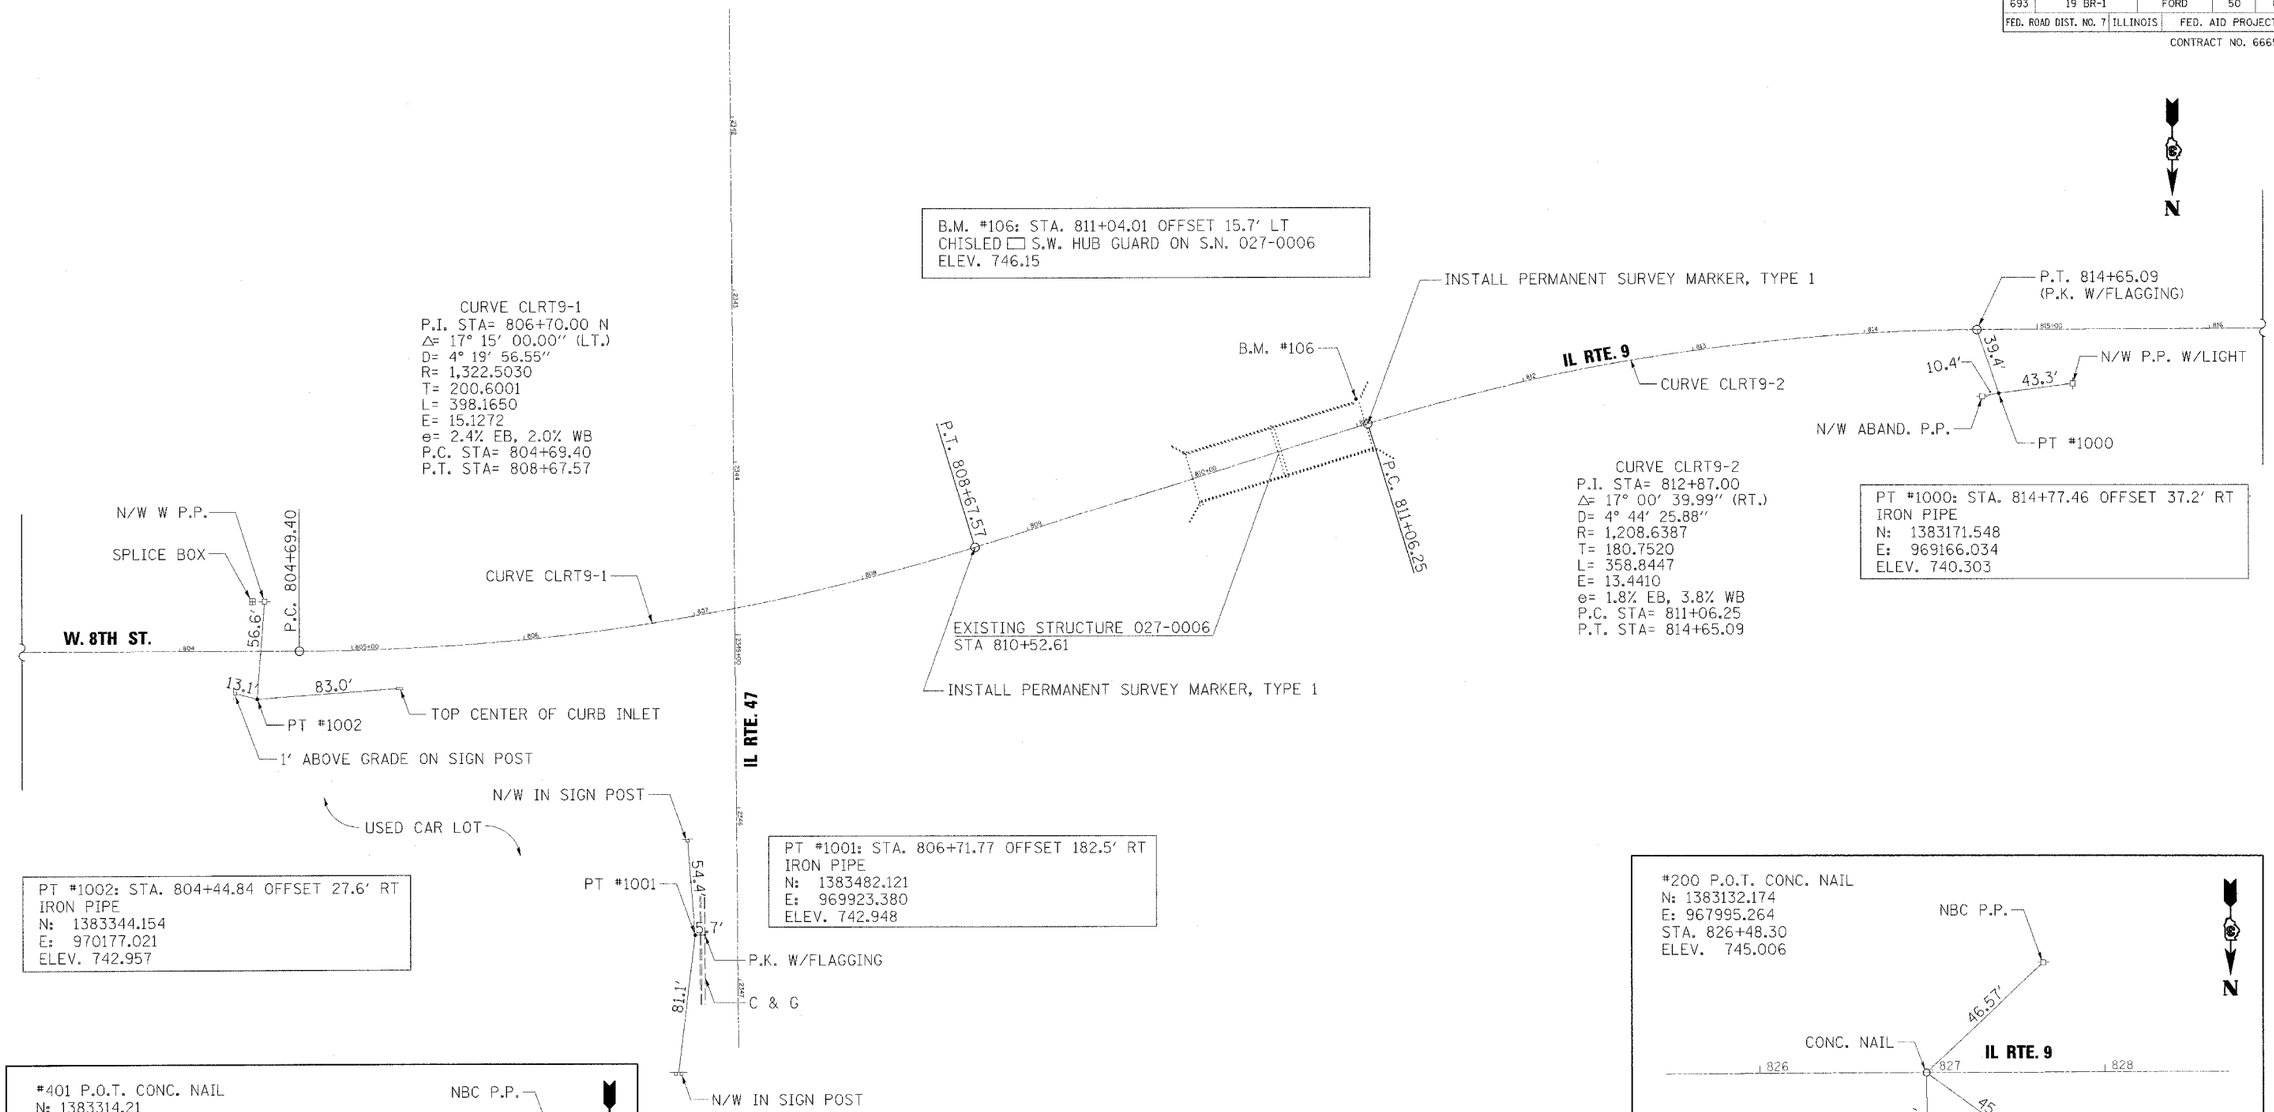

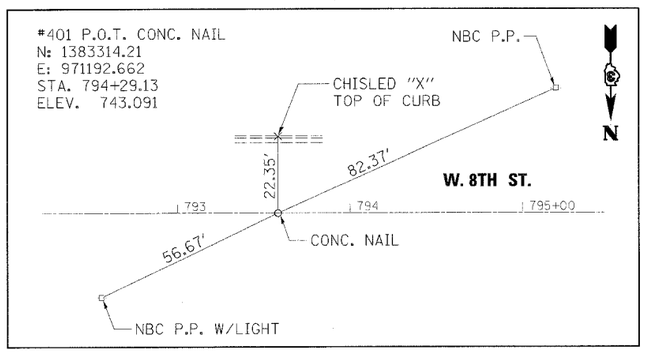

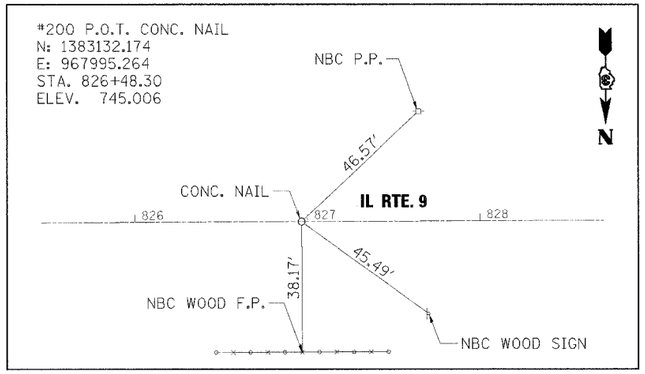

REVISIONS NAME	DATE

rjn group
Excellence through Ownership

200 West Front Street
Wheaton, Il 60187

ILLINOIS DEPARTMENT OF TRANSPORTATION
F.A.P. ROUTE 693 (IL-9)

ALIGNMENT, TIES & BENCHMARKS

SCALE: NOT TO SCALE
DRAWN BY: JMC
DATE: AUGUST 7, 2007
CHECKED BY: DWB

PLOT SCALE: 1:40
PLOT DATE: 8/7/2007
PLOT TIME: 8:26:24 AM
PLOT TOOL: ...\Plot.tbl
A:\282235\cadd\sheet\282206_AlignTies.dgn
MODEL NAME: Default