F.A.P. RTE.	SECTION	COUNTY	TOTAL SHEETS	SHEET NO.
693	19 BR-1	FORD	50	7
FED. ROAD DIST. NO. 7	ILLINOIS	FED. AID PROJECT		

CONTRACT NO. 66697

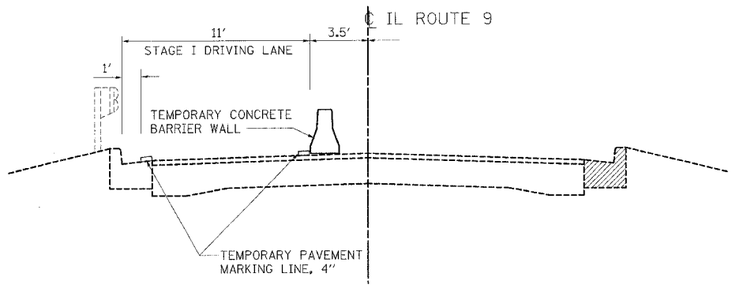

STAGE I REMOVAL

STA. 808+50 TO STA. 809+76

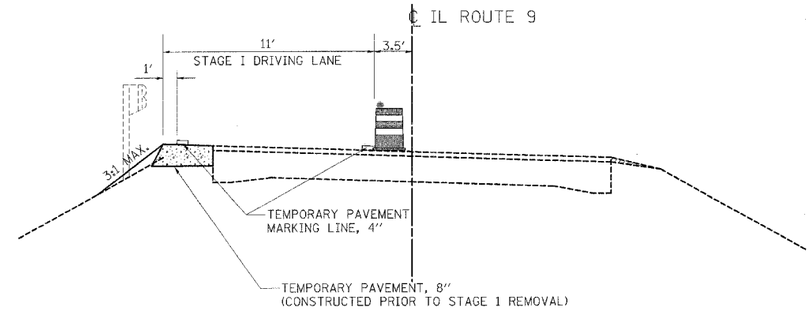

STAGE I REMOVAL

STA. 811+70 TO STA. 813+00

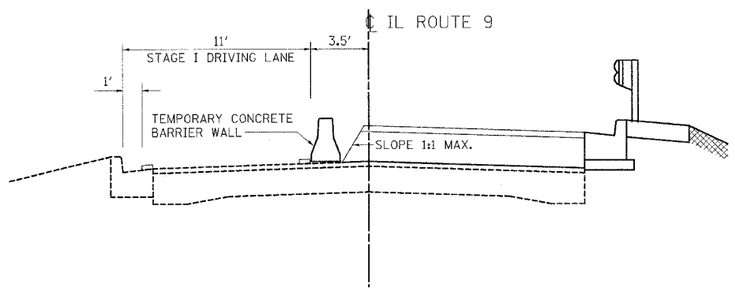

STAGE I CONSTRUCTION

STA. 808+50 TO STA. 809+76

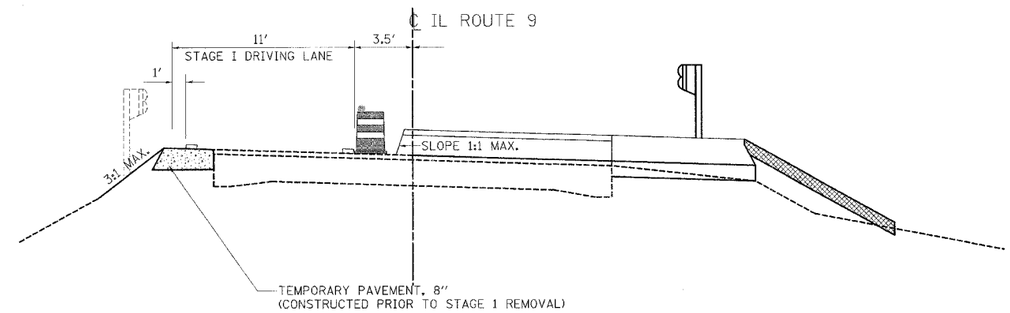

STAGE I CONSTRUCTION

STA. 811+70 TO STA. 813+00

STAGE I CONSTRUCTION

1. CONSTRUCT TEMPORARY PAVEMENT
2. INSTALL TRAFFIC CONTROL PER STANDARD 701321 AND AS DETAILED IN THESE PLANS
3. REMOVE WESTBOUND PORTION OF EXISTING STRUCTURE
4. CONSTRUCT WESTBOUND PORTION OF STRUCTURE
5. CONSTRUCT WESTBOUND PAVEMENT, SHOULDER, AND CURB & GUTTER
6. INSTALL WB GUARDRAIL

rjngroup
Excellence through Ownership
200 West Front Street
Wheaton, Il 60187

REVISIONS	
NAME	DATE

ILLINOIS DEPARTMENT OF TRANSPORTATION
F.A.P. ROUTE 693 (IL-9)

TRAFFIC CONTROL CONSTRUCTION STAGING NOTES & DETAILS

SCALE: NOT TO SCALE — DRAWN BY: JKP
DATE: AUGUST 7, 2007 — CHECKED BY: DWB

PLOT SCALE: 1:20
PLOT DATE: 8/9/2007
PLOT TIME: 15:29 PM
PLOTTED BY: jhrcek
MODEL NAME: Default