CONTRACT NO. 66697

| F.A. RTE. | SECTION | COUNTY | TOTAL SHEETS | SHEET NO. |
|---|---|---|---|---|
| 693 | 19BR-1 | FORD | 50 | 45 |
| STA. 809+76.11 | | TO STA.810+00.00 | | |
| FED. ROAD DIST. NO. | ILLINOIS | FED. AID PROJECT | | |

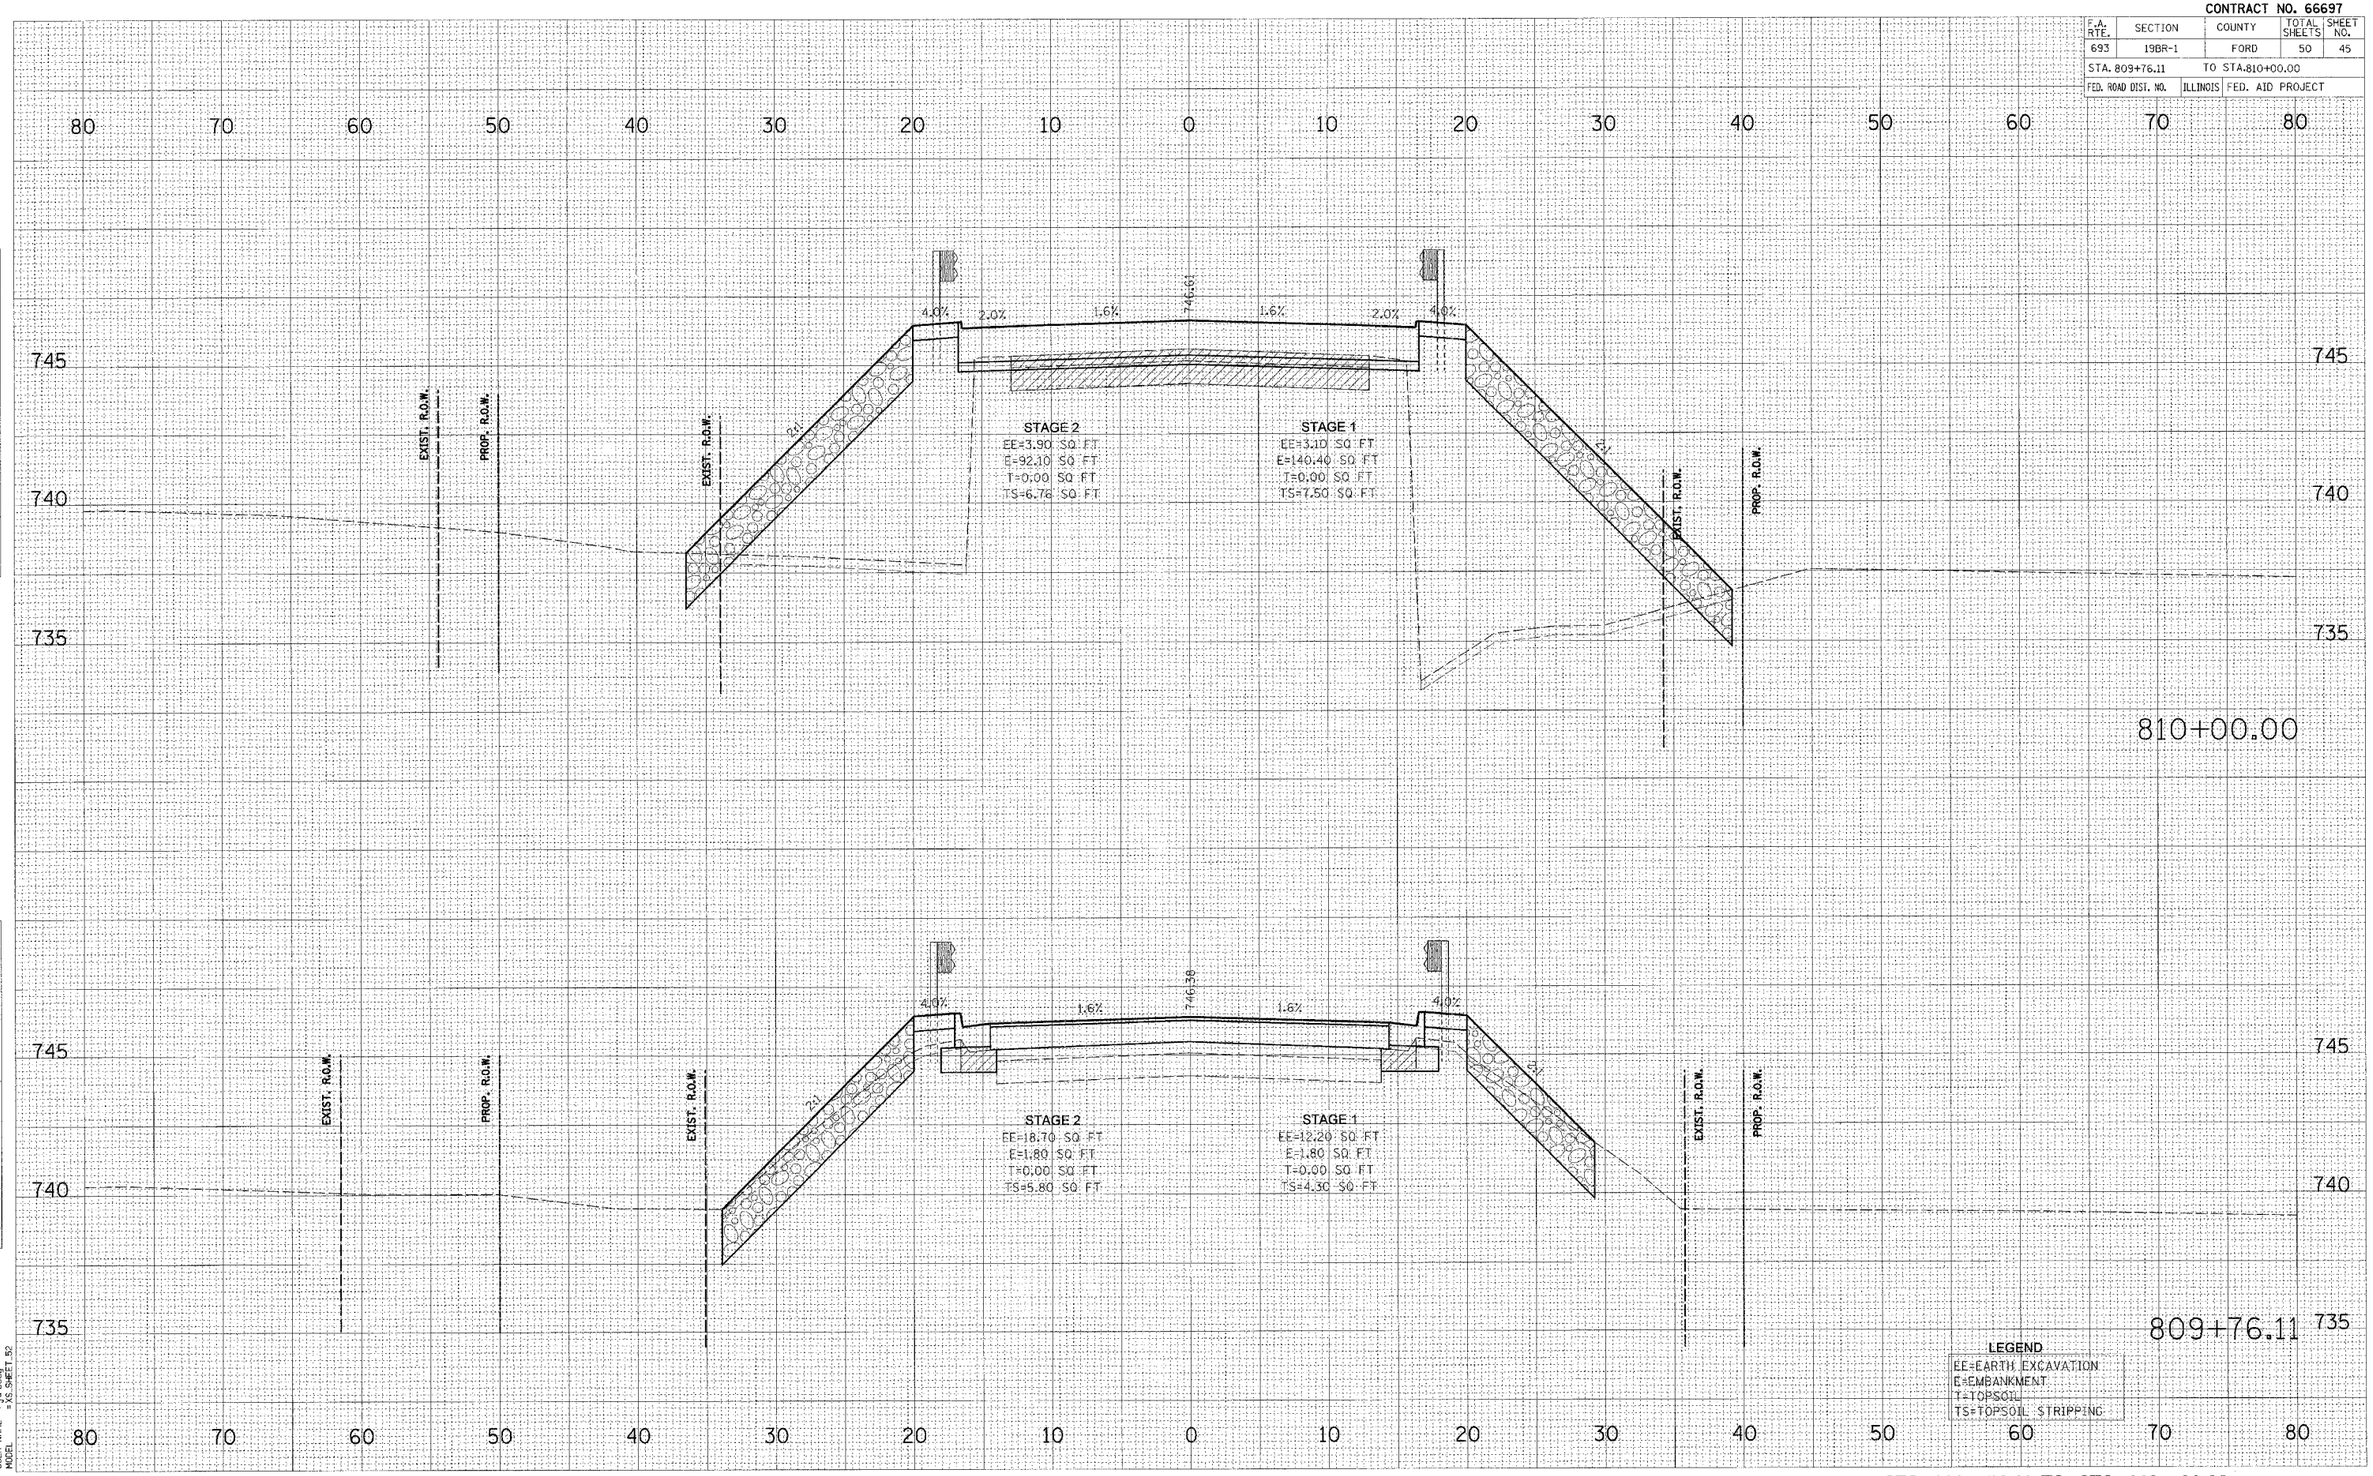


| FINAL SURVEY | BY | DATE |
|---|---|---|
| SURVEYED | | |
| PLOTTED | | |
| TEMPLATE | | |
| AREAS | | |
| AREAS CHECKED | | |
| NOTE BOOK NO. | | |

| ORIGINAL SURVEY | BY | DATE |
|---|---|---|
| SURVEYED | | |
| PLOTTED | | |
| TEMPLATE | | |
| AREAS | | |
| AREAS CHECKED | | |
| NOTE BOOK NO. | | |

PLOT DATE = 9/6/2007
FILE NAME = c:\pw_work\pw_20\d0406\bond\plans\2B2086_9_sht045.dgn
PLOT SCALE = 1:5
USER NAME = Jeremy
MODEL = XS_SHEET_S2

**STA 809+76.11 TO STA 810+00.00** **IL RTE 9**