CONTRACT NO. 66697

F.A. RTE.	SECTION	COUNTY	TOTAL SHEETS	SHEET NO.
693	19BR-1	FORD	50	49
STA. 812+50.00		TO STA.813+00.00		
FED. ROAD DIST. NO.	ILLINOIS	FED. AID PROJECT		

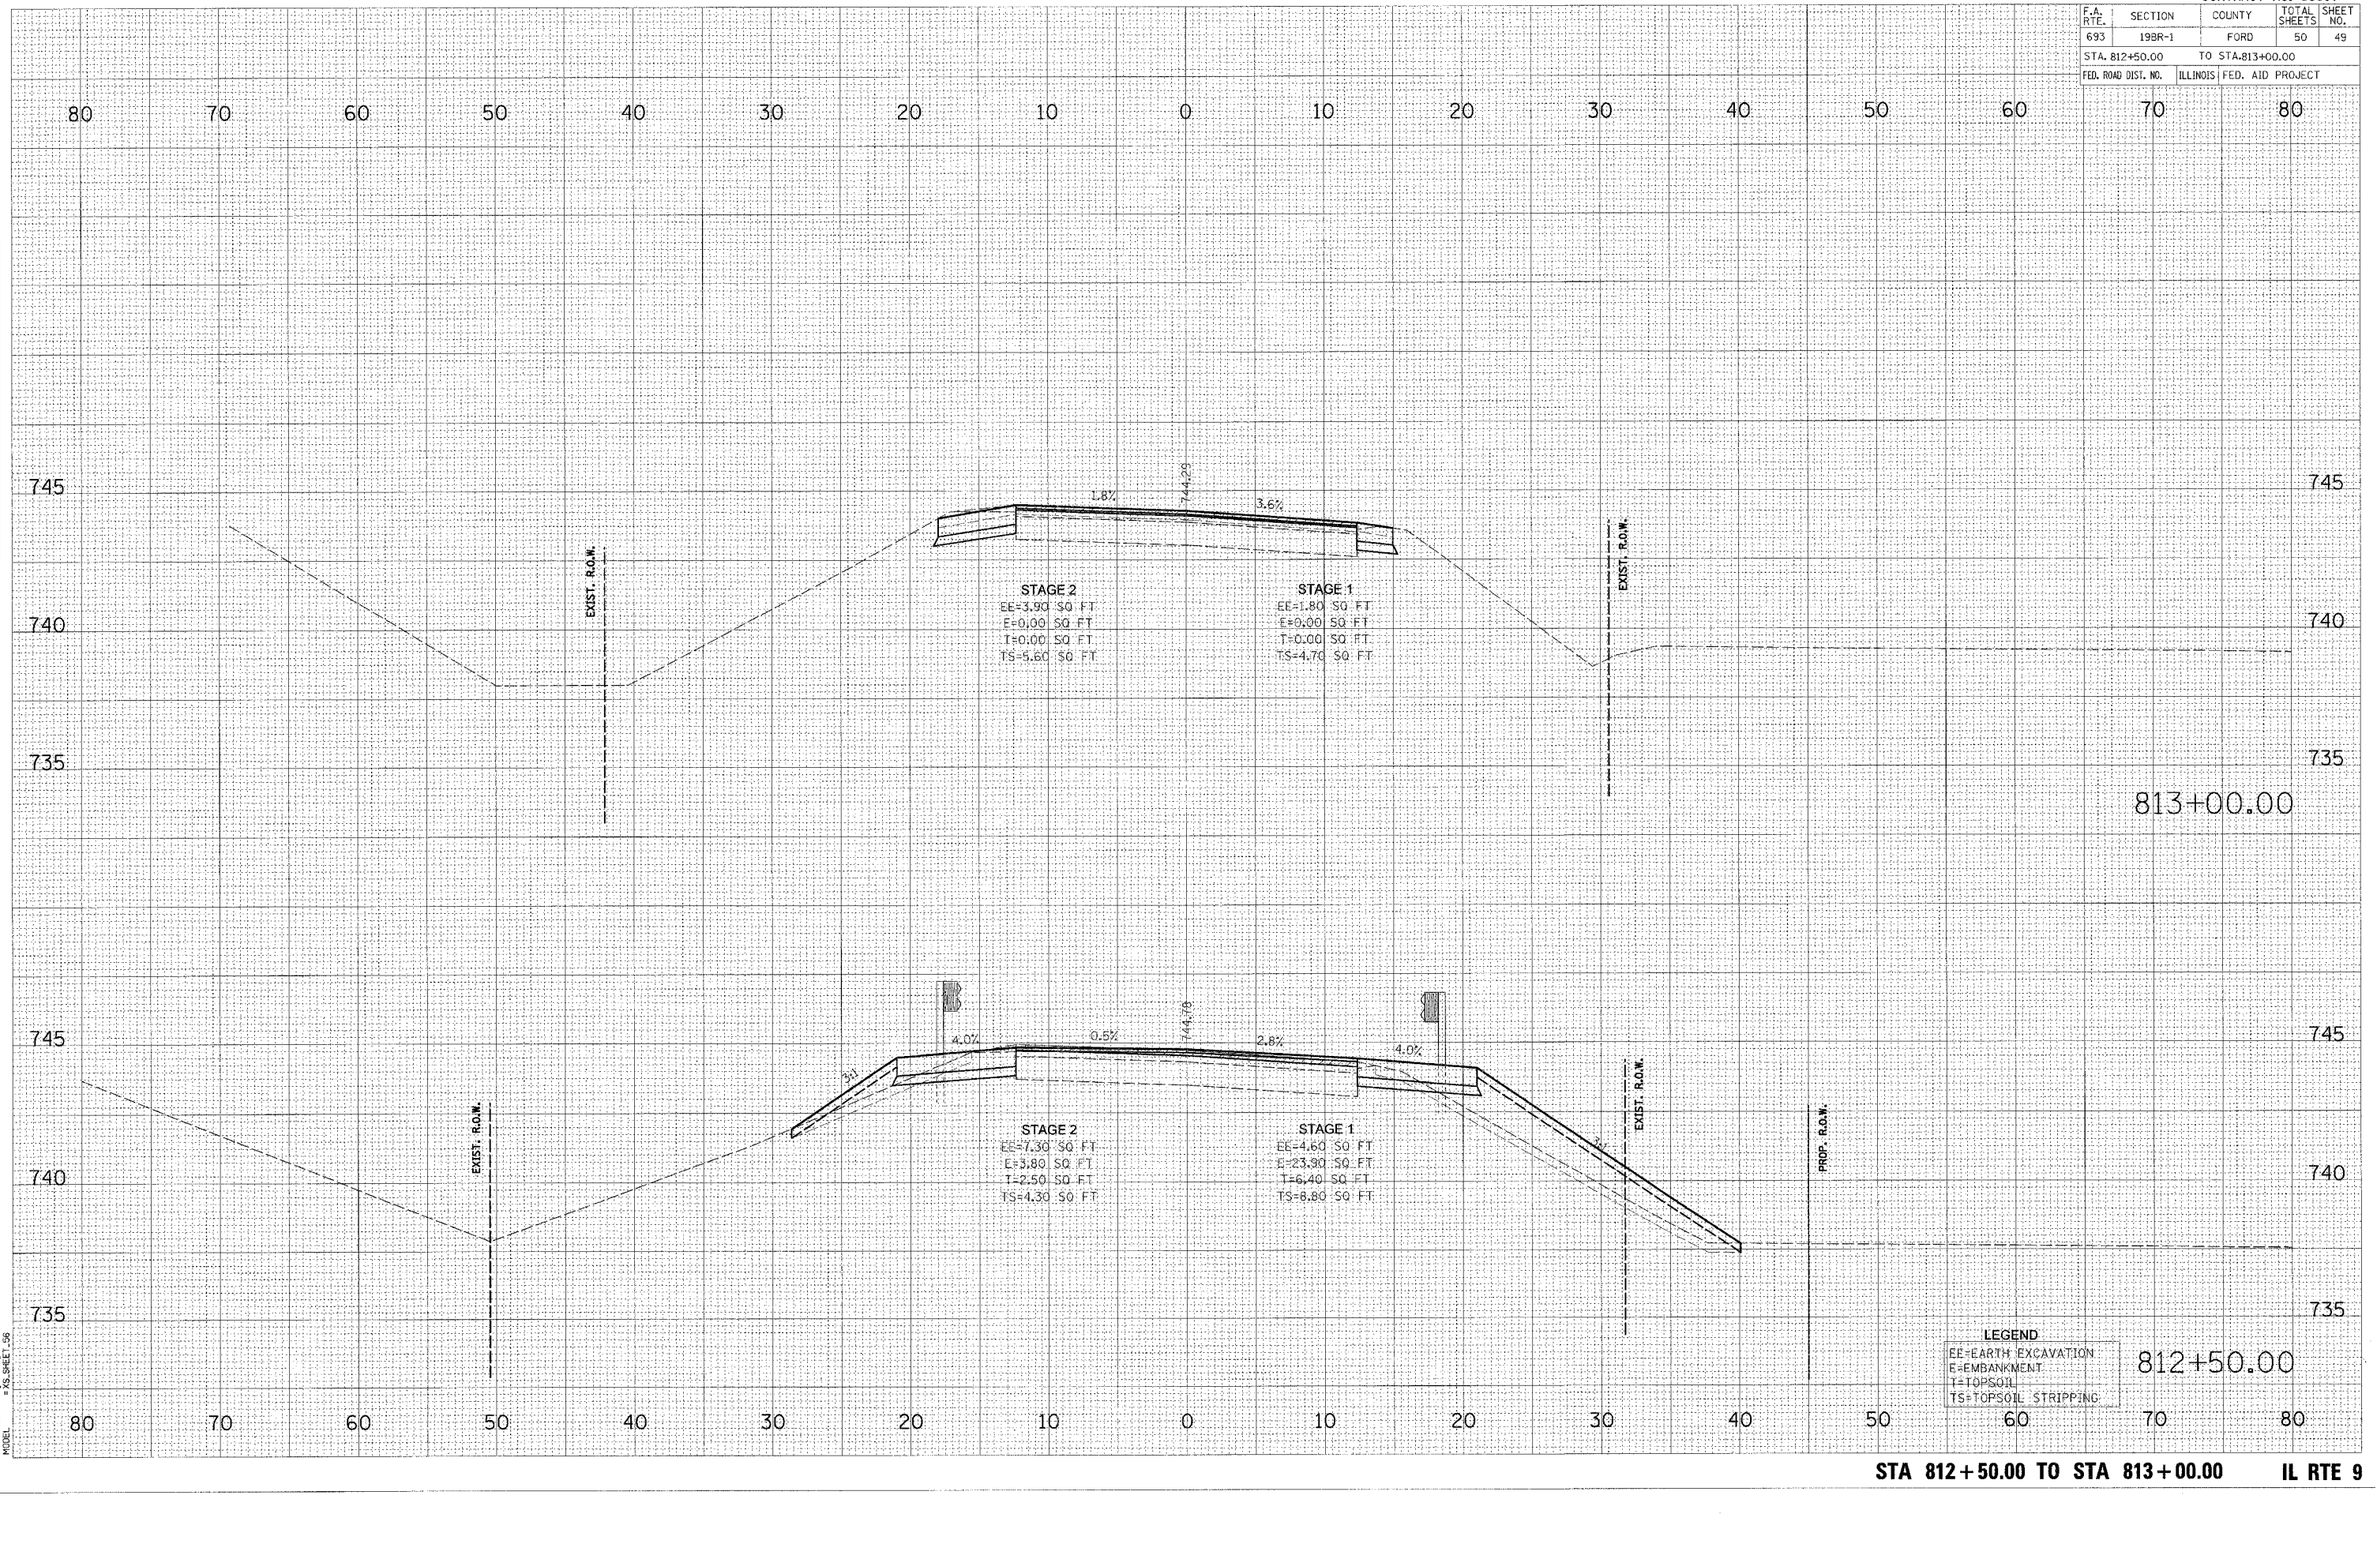

FINAL SURVEY | NOTE BOOK NO. | SURVEYED | PLOTTED | TEMPLATE | AREAS | AREAS CHECKED | BY | DATE

ORIGINAL SURVEY | NOTE BOOK NO. | SURVEYED | PLOTTED | TEMPLATE | AREAS | AREAS CHECKED | BY | DATE

PLOT DATE = 8/8/2007
FILE NAME = k:\11200206\cadd\Geo\2002206_9_pwidgn
PLOT SCALE = 1:5
USER NAME = jtrancey
MODEL = XS_SHEET_56

STA 812+50.00 TO STA 813+00.00 IL RTE 9