F.A.I. RTE.	SECTION	COUNTY	TOTAL SHEETS	SHEET NO.
74	•	VERMILION	122	44
STA.		TO STA.		
FED. ROAD DIST. NO. _	ILLINOIS	FED. AID PROJECT		

•(10-92-8)(HB-1,HB-4)BR
CONTRACT NO. 70001

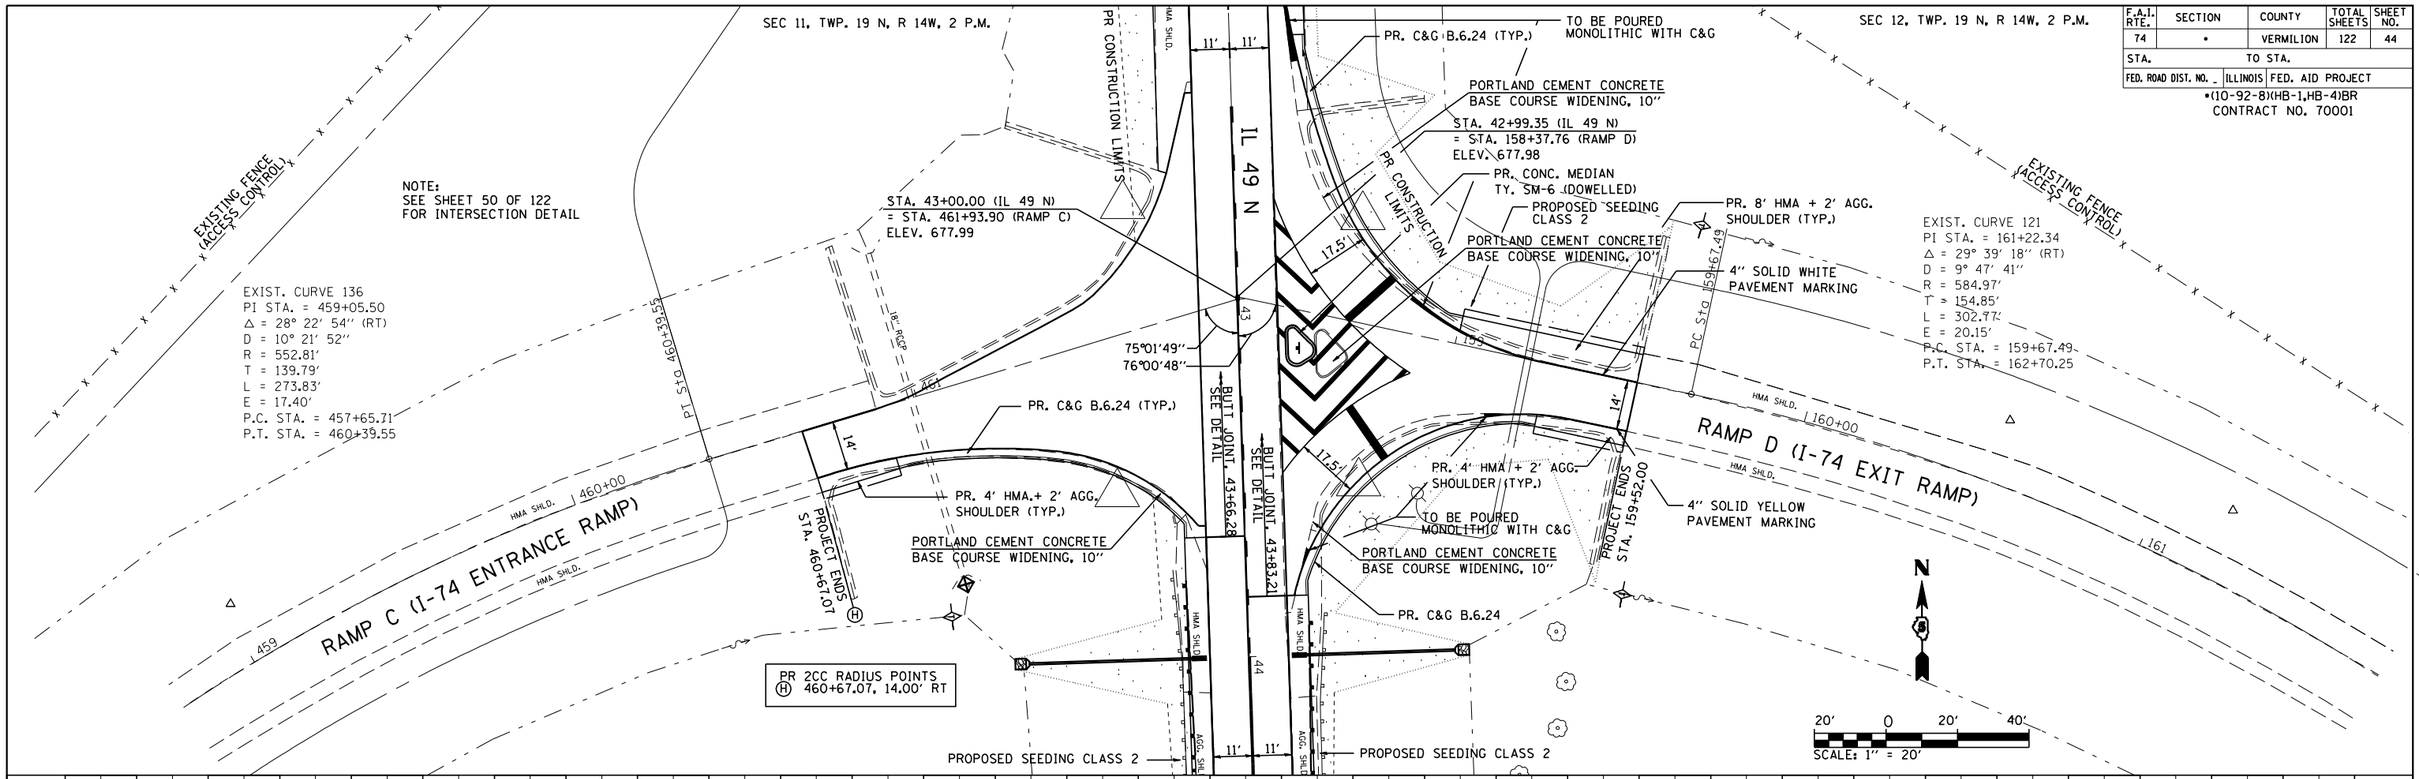

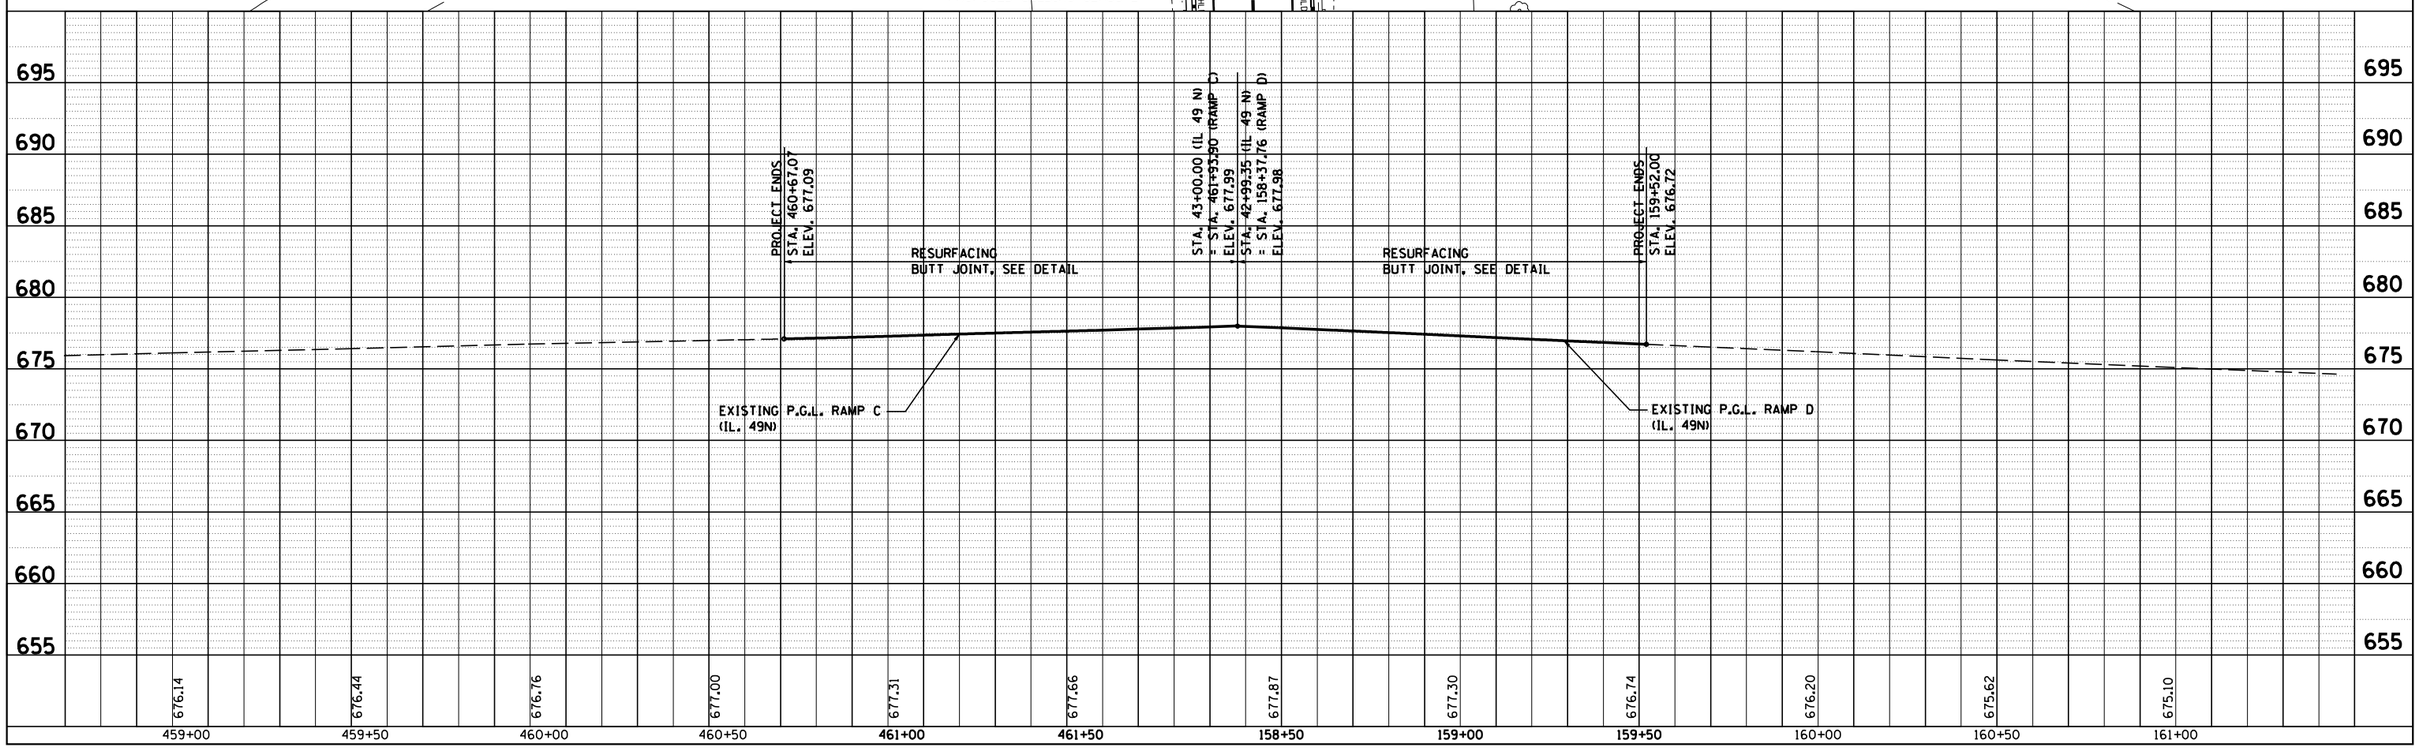

PLAN	BY	DATE
SURVEYED		
PLOTTED		
ALIGNMENT CHECKED		
RT. OF WAY CHECKED		
NOTE BOOK NO. ____	CADD FILE NAME ____	

PROFILE	BY	DATE
SURVEYED		
PLOTTED		
GRADES CHECKED		
BK. NOTES		
NOTE BOOK NO. ____	PVI'S/VPE NOTATNS CH'KD	

IL 49N RAMPS C & D