ORIGINAL SURVEY		BY	DATE
NOTE BOOK	SURVEYED		
	PLOTTED		
	TEMPLATE		
	AREAS		
NO.	AREAS CHECKED		

FINAL SURVEY		BY	DATE
NOTE BOOK	SURVEYED		
	PLOTTED		
	TEMPLATE		
	AREAS		
NO.	AREAS CHECKED		

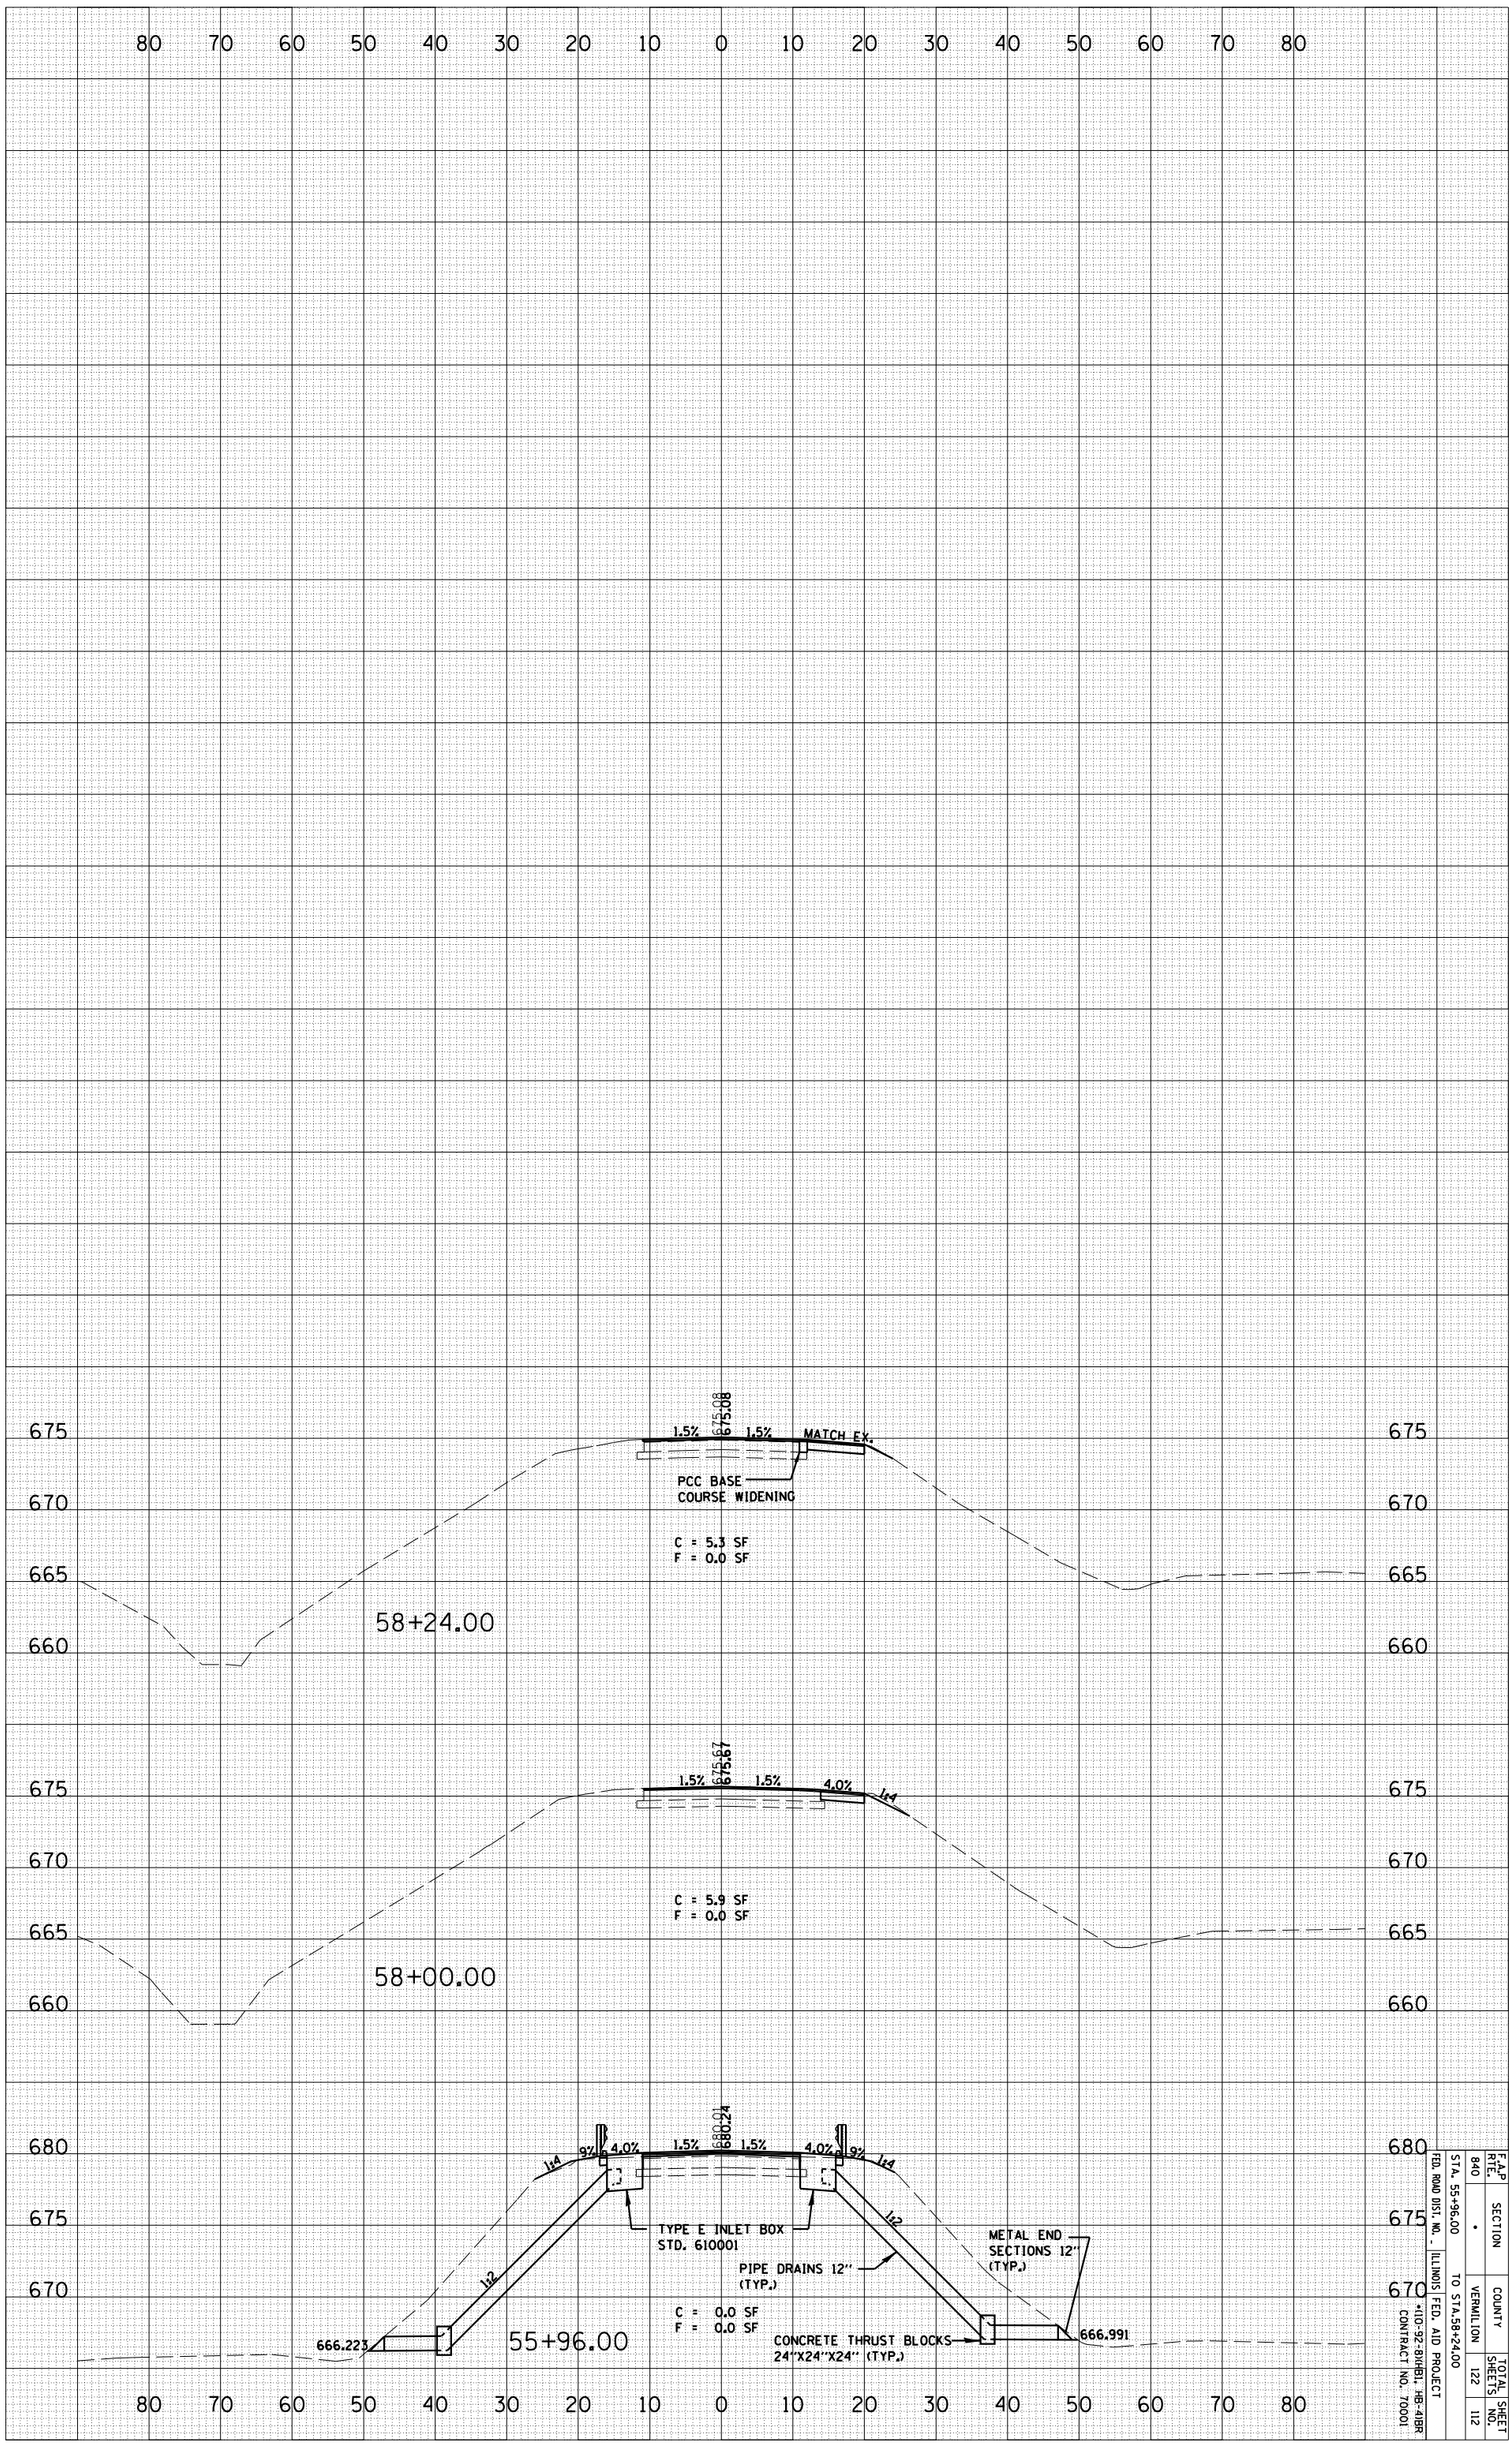

F.A.P. RTE.	SECTION	COUNTY	TOTAL SHEETS	SHEET NO.
840	*	VERMILION	122	112

FED. ROAD DIST. NO. - ILLINOIS FED. AID PROJECT
STA. 55+96.00 TO STA.58+24.00
*ID-92-BHNBI, HB-41BR
CONTRACT NO. 70001

IL 49N