CONTRACT NO. 70232

F.A. RTE.	SECTION	COUNTY	TOTAL SHEETS	SHEET NO.
721	(113BR)BR	DEWITT	81	22
STA. 247+00.00		TO STA. 253+00.00		
FED. ROAD DIST. NO.	ILLINOIS	FED. AID PROJECT		

SEC. 5, T. 19 N., R. 3 E., 3rd P.M.

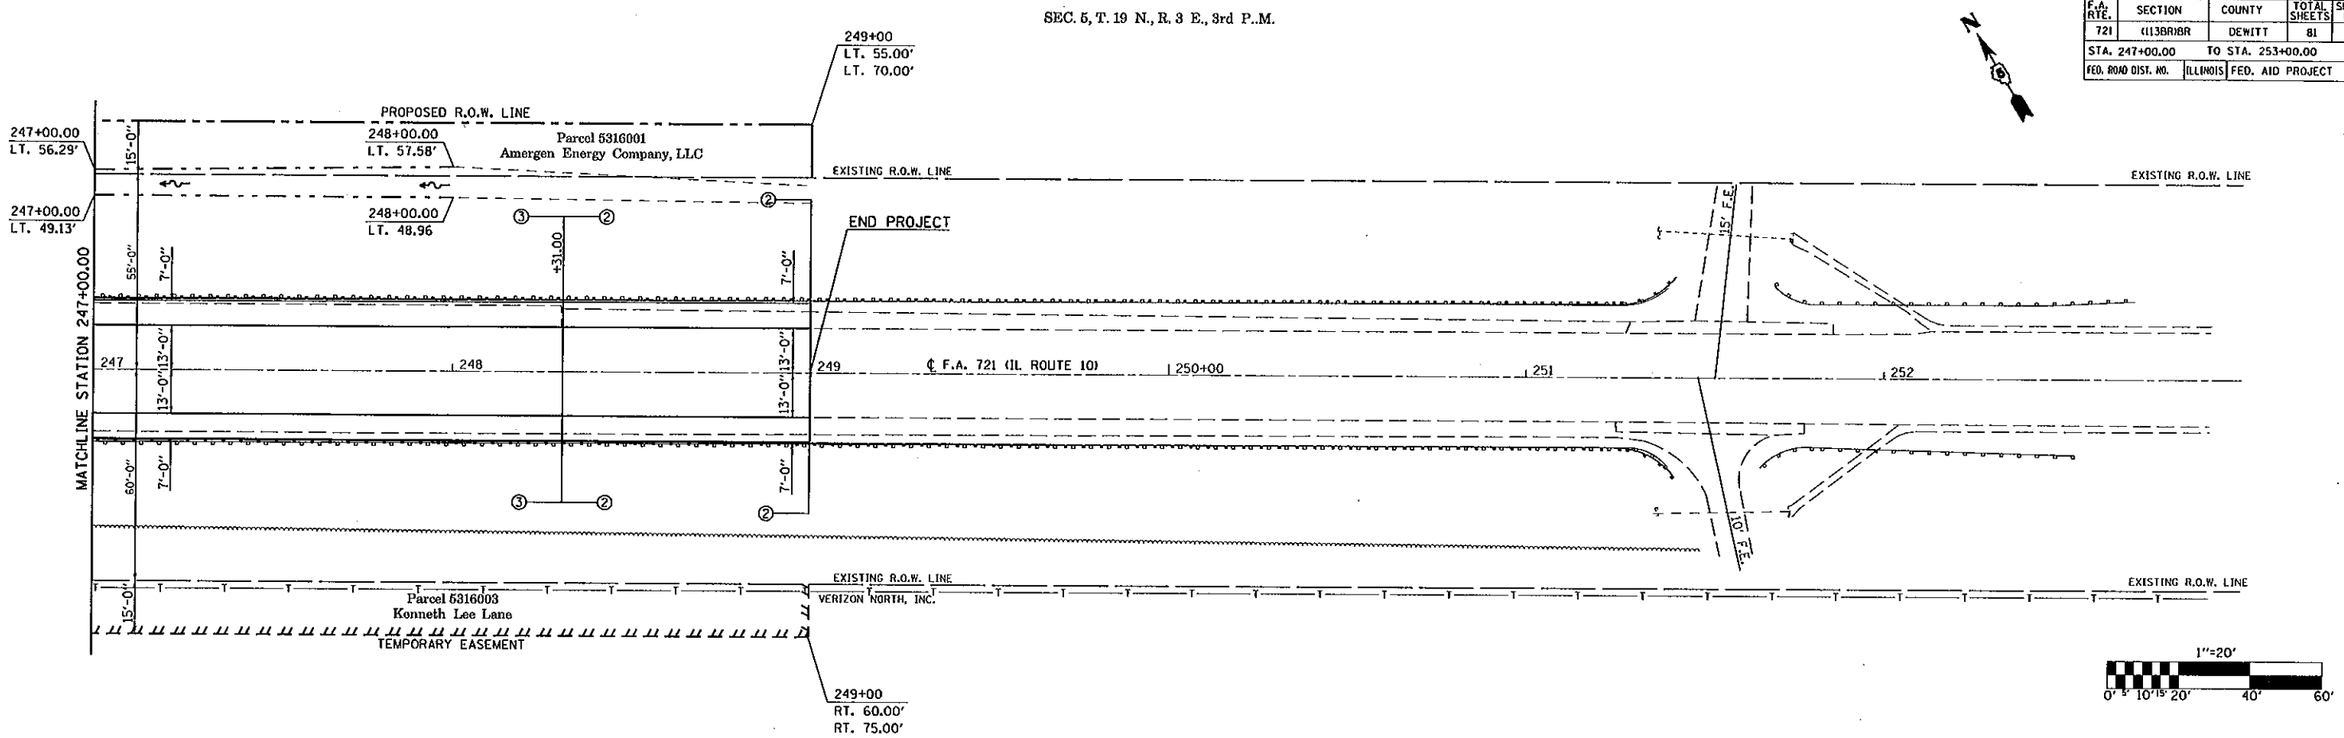

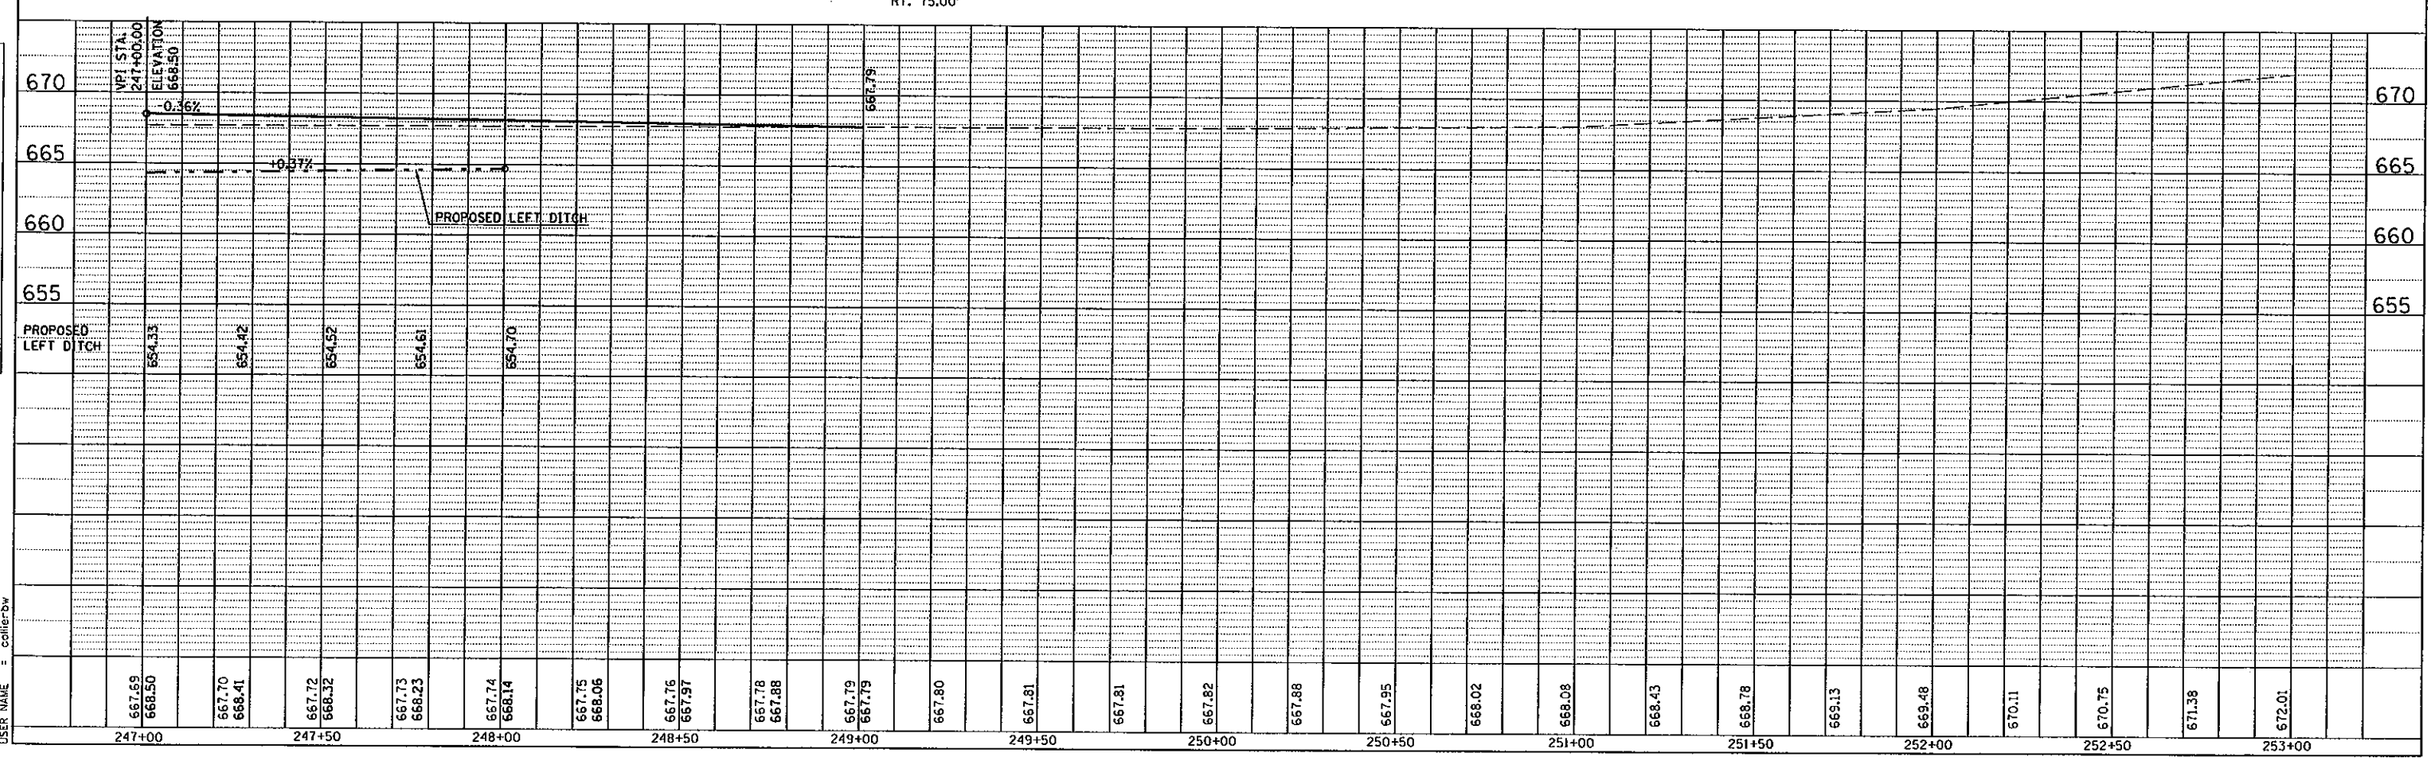

Proposed Ditch Profiles

PLAN
SURVEYED
PLOTTED
ALIGNMENT CHECKED
R.O.W. MARKED
CADD FILE NAME
NOTE BOOK NO.
BY DATE

PROFILE
SURVEYED
PLOTTED
GRADES CHECKED
B.M. NOTED
STRUCTURE NOTATIONS CHKD
NOTE BOOK NO.
BY DATE

PLOT DATE = 7/3/2007
FILE NAME = c:\projects\d503002 (v8i\70232ardi tches.dgn
PLOT SCALE = 43.2355 ' / IN.
USER NAME = collier-bw