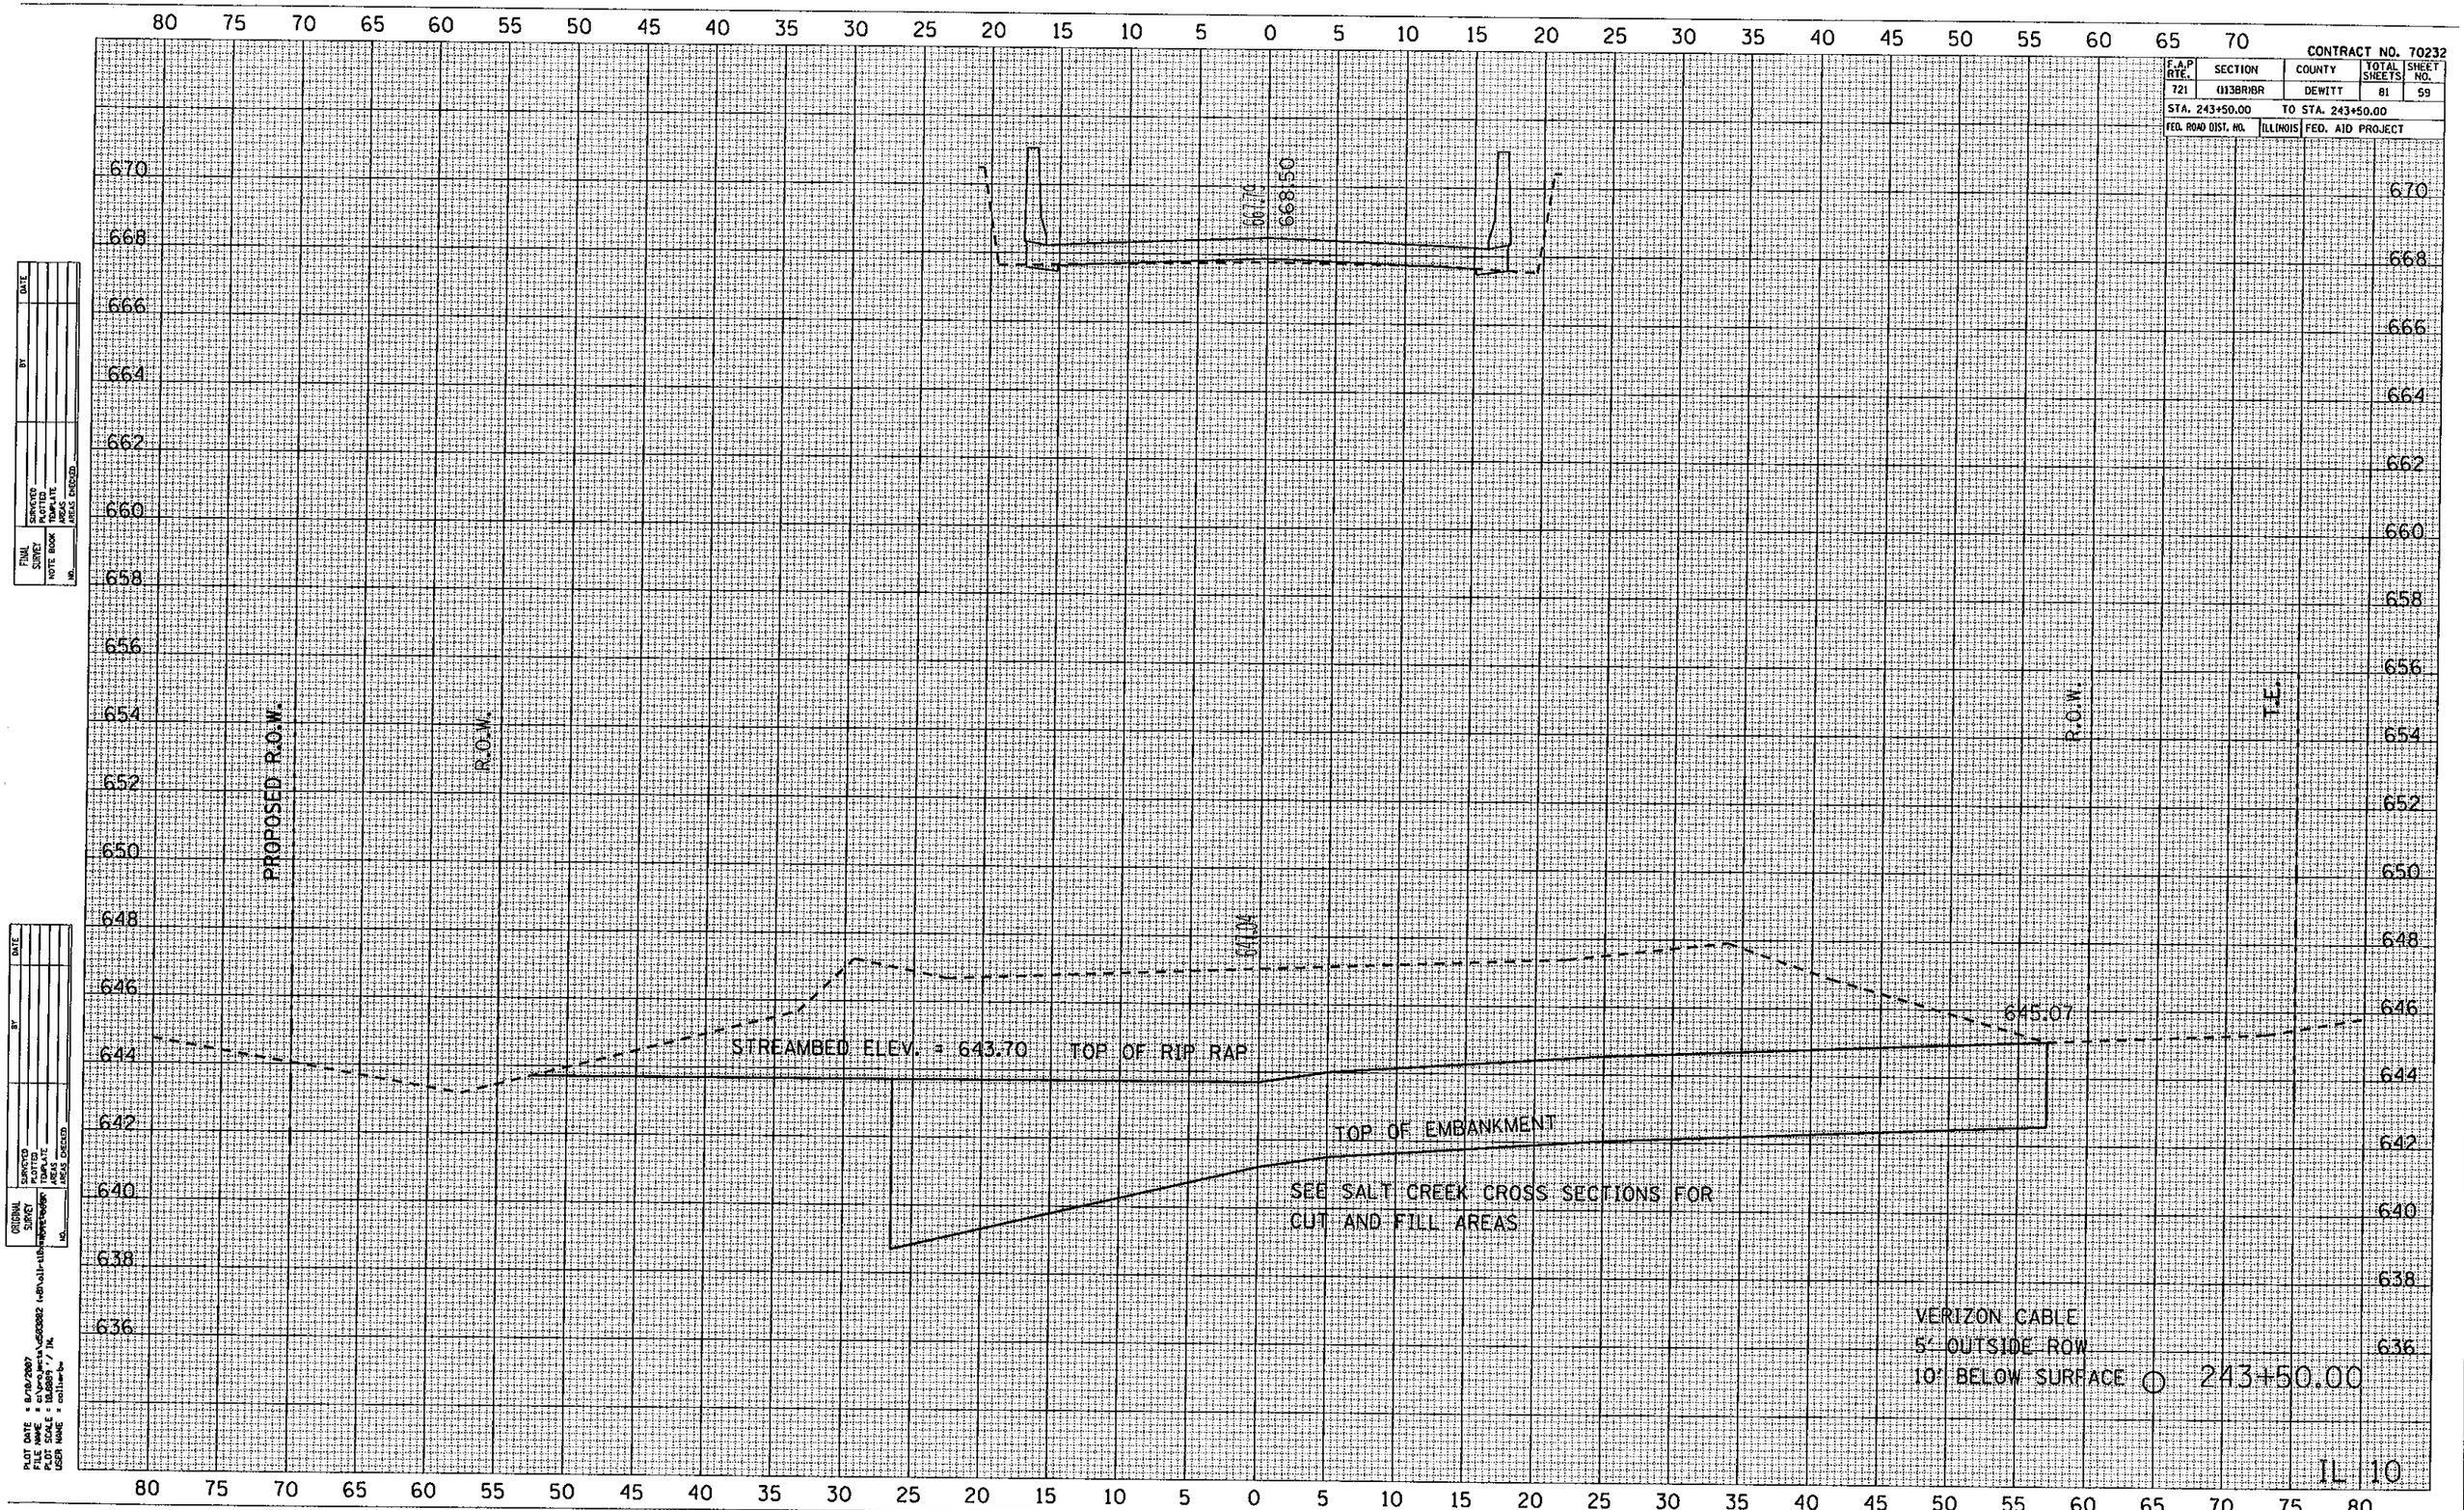

CONTRACT NO. 70232
F.A.P RTE. 721
SECTION (113BR)BR
COUNTY DEWITT
TOTAL SHEETS 81
SHEET NO. 59
STA. 243+50.00 TO STA. 243+50.00
FED. ROAD DIST. NO.
ILLINOIS
FED. AID PROJECT
PROPOSED R.O.W.
R.O.W.
R.O.W.
T.E.
667.70
668.50
641.04
645.07
STREAMBED ELEV. = 643.70
TOP OF RIP RAP
TOP OF EMBANKMENT
SEE SALT CREEK CROSS SECTIONS FOR
CUT AND FILL AREAS
VERIZON CABLE
5' OUTSIDE ROW
10' BELOW SURFACE
243+50.00
IL 10