CONTRACT NO. 70232

F.A.P RTE.	SECTION	COUNTY	TOTAL SHEETS	SHEET NO.
721	(113BR)BR	DEWITT	81	70

STA. 246+13.00 TO STA. 246+13.00

FED. ROAD DIST. NO. | ILLINOIS | FED. AID PROJECT

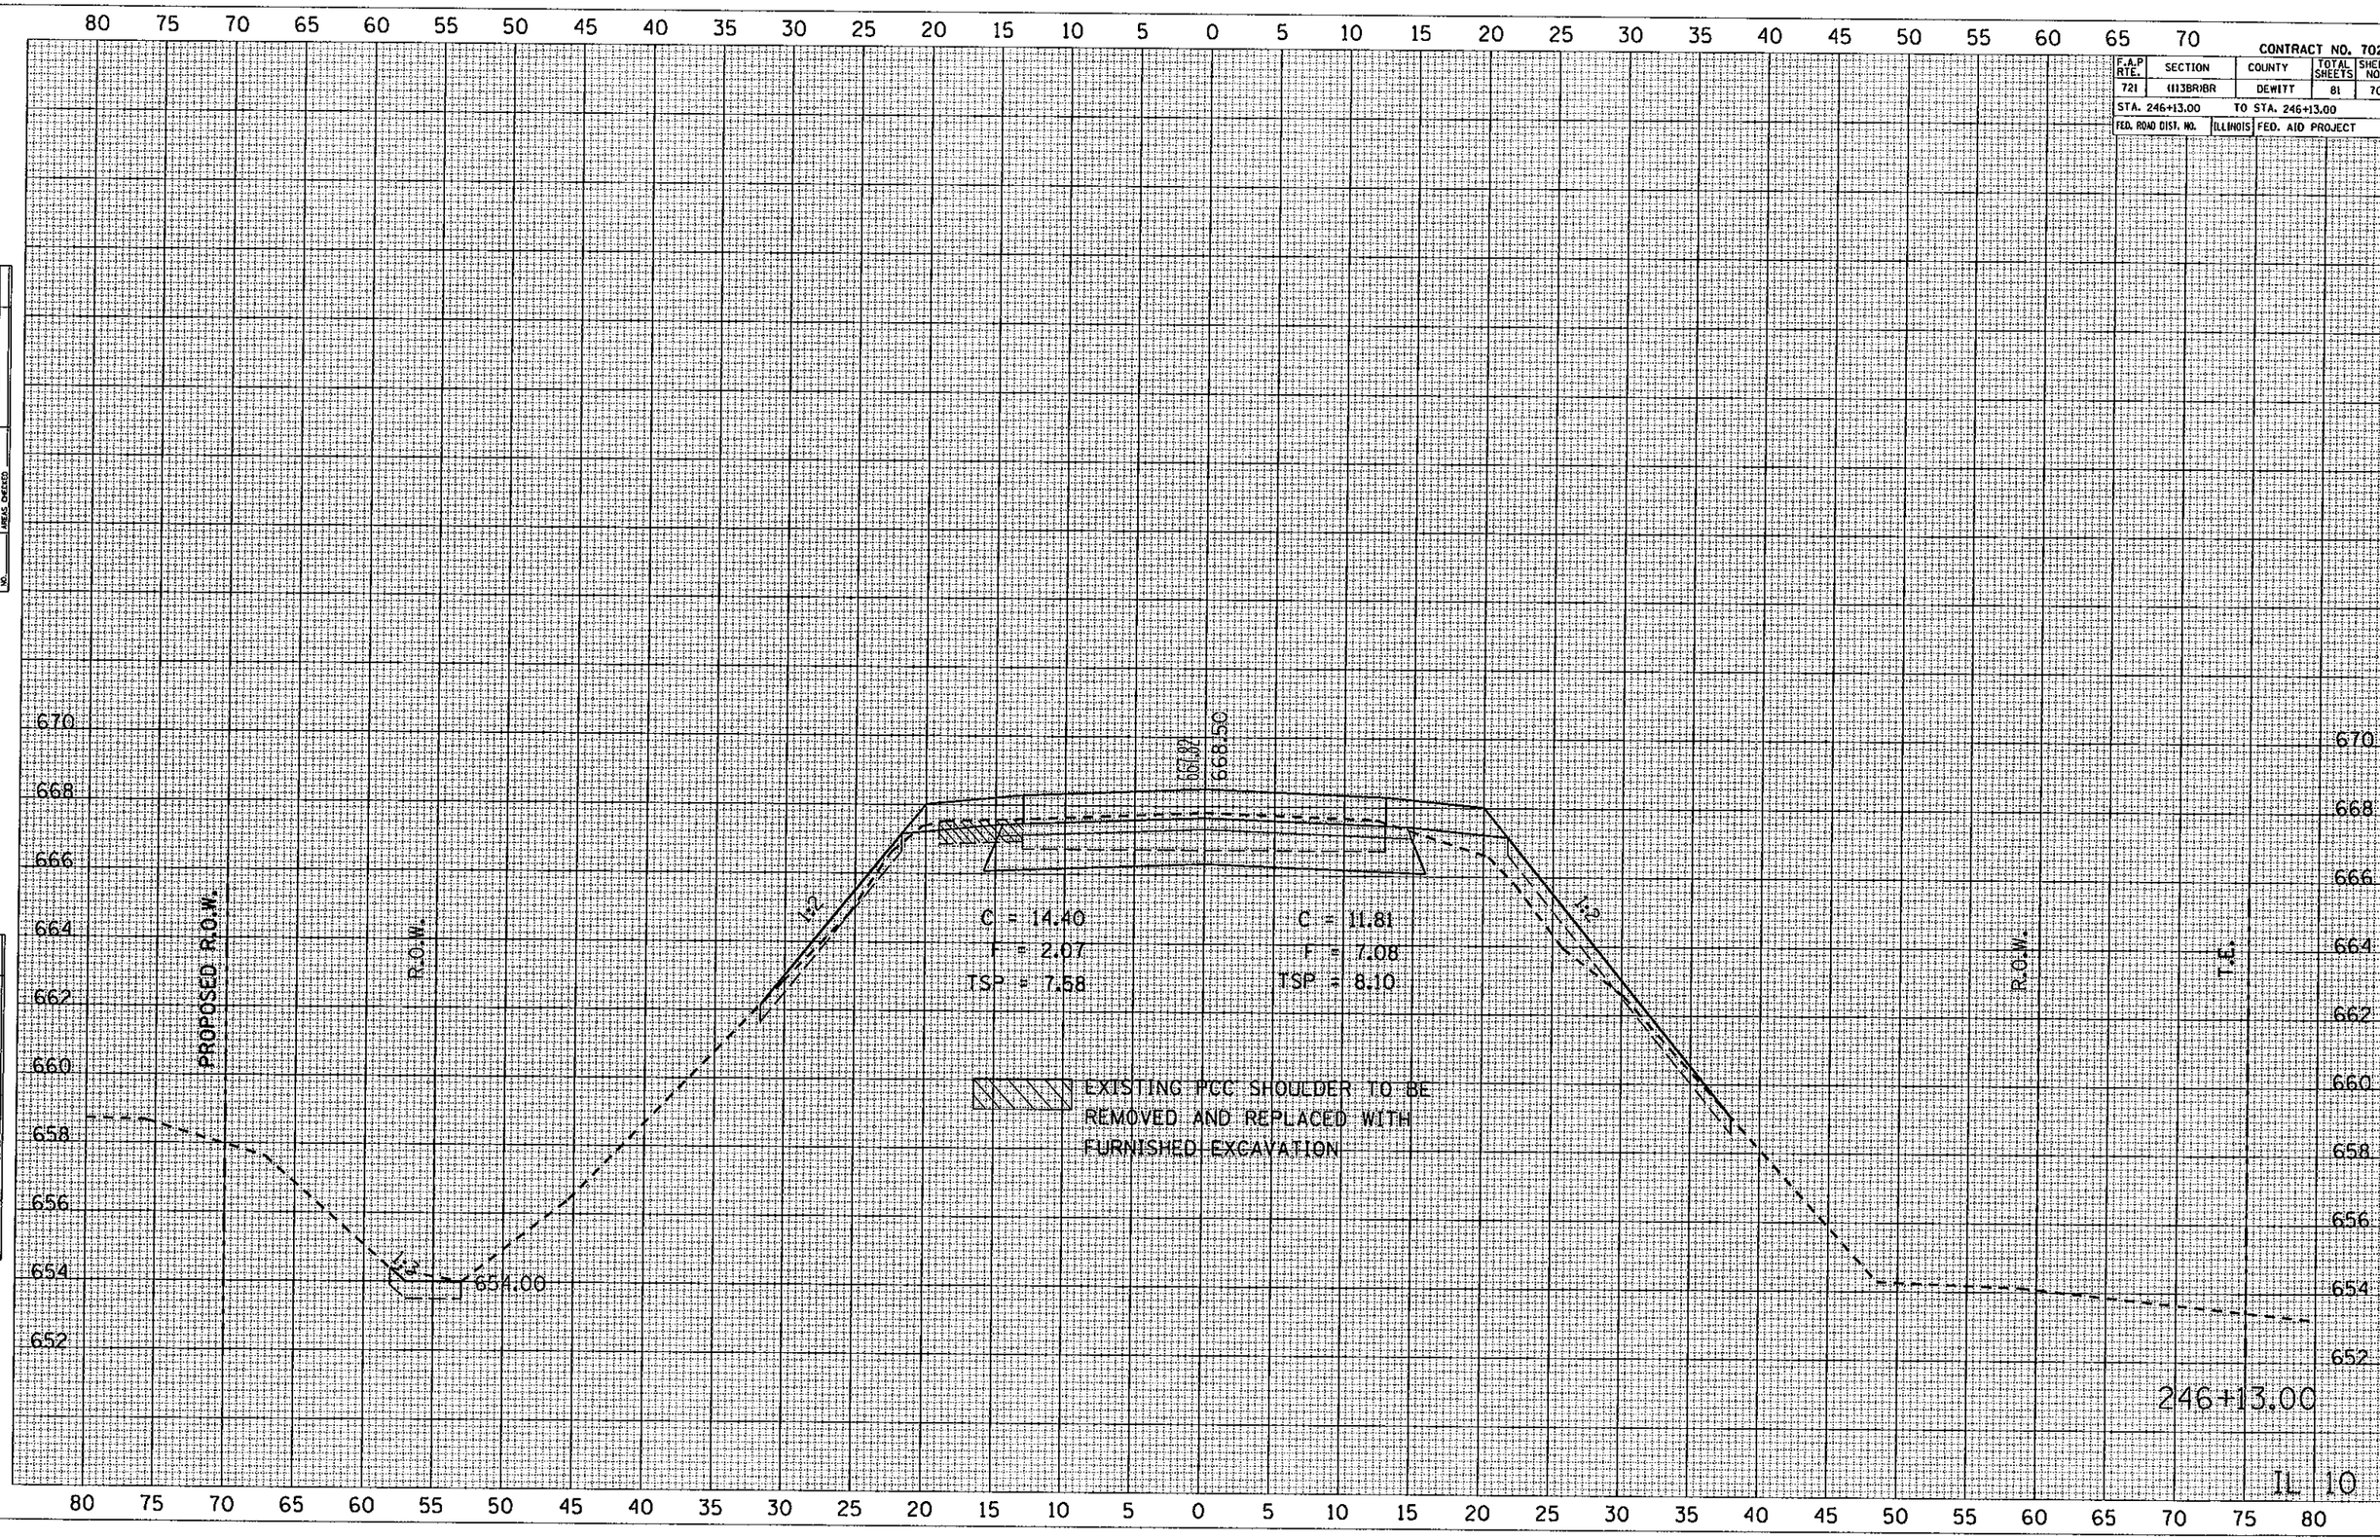

FINAL SURVEY | NOTE BOOK | NO. | SURVEYED | PLOTTED | TEMPLATE | AREAS | AREAS CHECKED | BY | DATE

ORIGINAL SURVEY | NOTE BOOK | NO. | SURVEYED | PLOTTED | TEMPLATE | AREAS | AREAS CHECKED | BY | DATE

PLOT DATE = 8/18/2007
FILE NAME = c:\projects\d503002 (v8)\all-ill
PLOT SCALE = 10.0000 ' / IN.
USER NAME = collierbw