CONTRACT NO. 70404

F.A.I. RTE.	SECTION	COUNTY	TOTAL SHEETS	SHEET NO.
57	•	CHAMPAIGN	71	34
STA. 603+00.00		TO STA. 618+00.00		
FED. ROAD DIST. NO.	ILLINOIS	FED. AID PROJECT		

•10[33RS-4,(34-1,35,36,37)RS-2]

SECTION 34, T. 20 N., R. 8 E., 3RD. P.M.

1"=50'

0' 10' 20' 30' 40' 50' 100' 150'

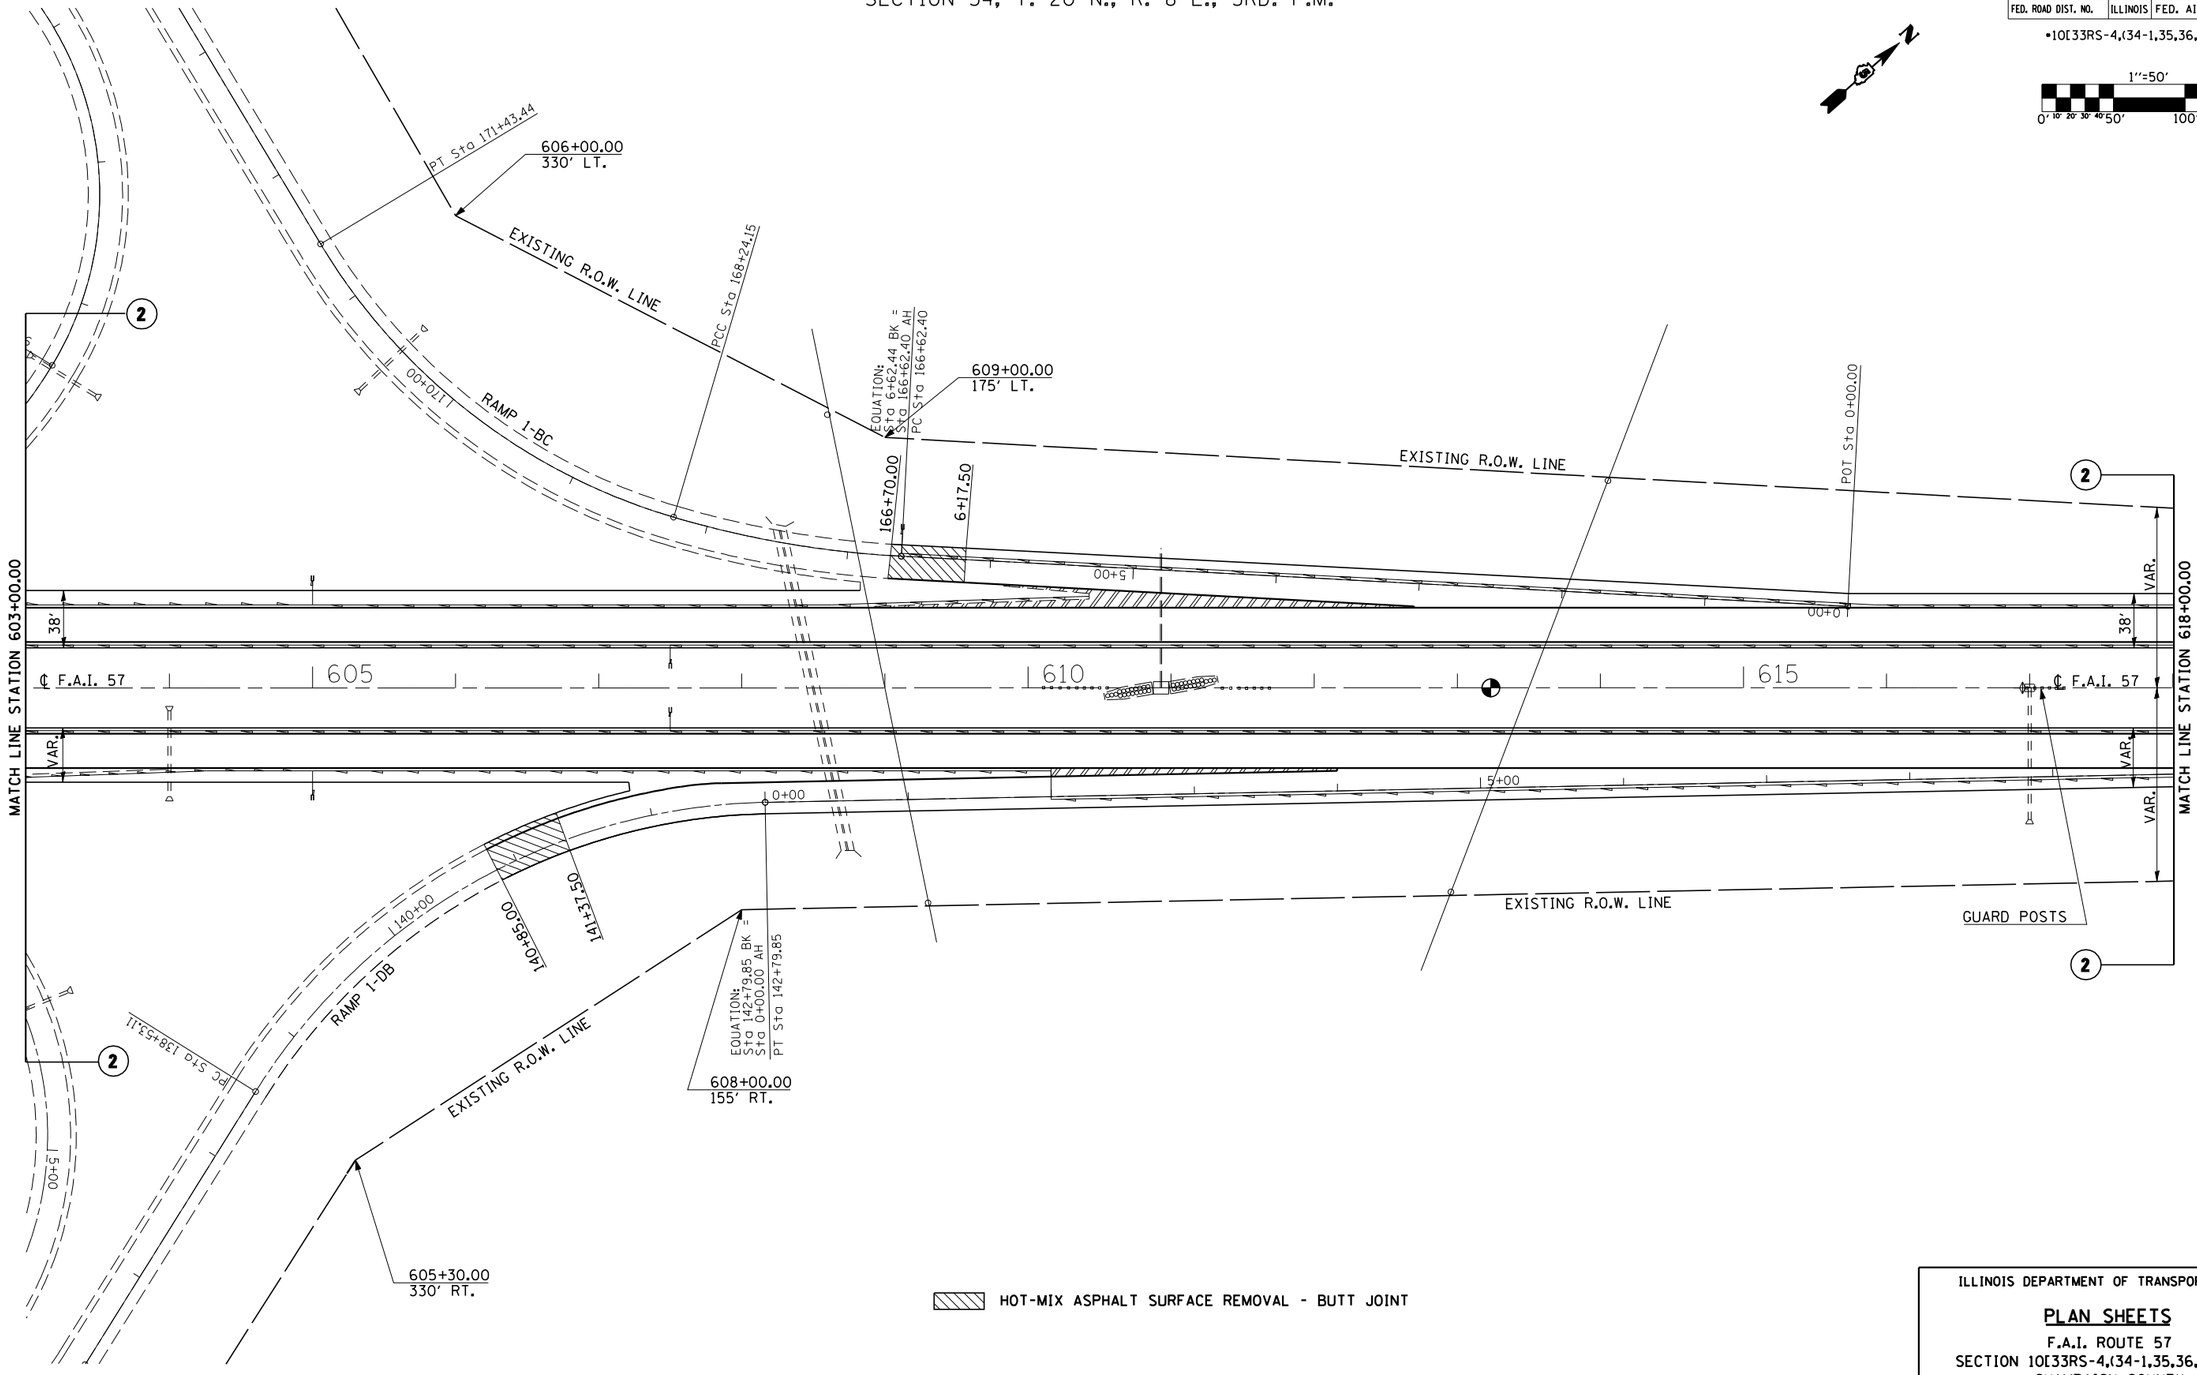

HOT-MIX ASPHALT SURFACE REMOVAL - BUTT JOINT

ILLINOIS DEPARTMENT OF TRANSPORTATION

PLAN SHEETS

F.A.I. ROUTE 57
SECTION 10[33RS-4,(34-1,35,36,37)RS-2]
CHAMPAIGN COUNTY

SCALE: 1" = 50' DRAWN BY: B.B.P.

DATE: 08/03/06 CHECKED BY: B.C.S.

PLOT DATE = 8/20/2007
FILE NAME = c:\projects\d5004604 (v8\70404sheets.dgn
PLOT SCALE = 105.0824 ' / IN.
USER NAME = colliers.