CONTRACT NO. 72150

F.A.P RTE.	SECTION	COUNTY	TOTAL SHEETS	SHEET NO.
42	106(B-1,B-2)	MONTGOMERY	61	9
STA. 112+50	TO STA. 118+00			
FED. ROAD DIST. NO.	ILLINOIS	FED. AID PROJECT		

PLAN
SURVEYED BY
PLOTTED BY
ALIGNMENT CHECKED
GRADES CHECKED
BKM, NOTED BY
PROP. FILE NAME
NOTE BOOK
NO.
DATE BY

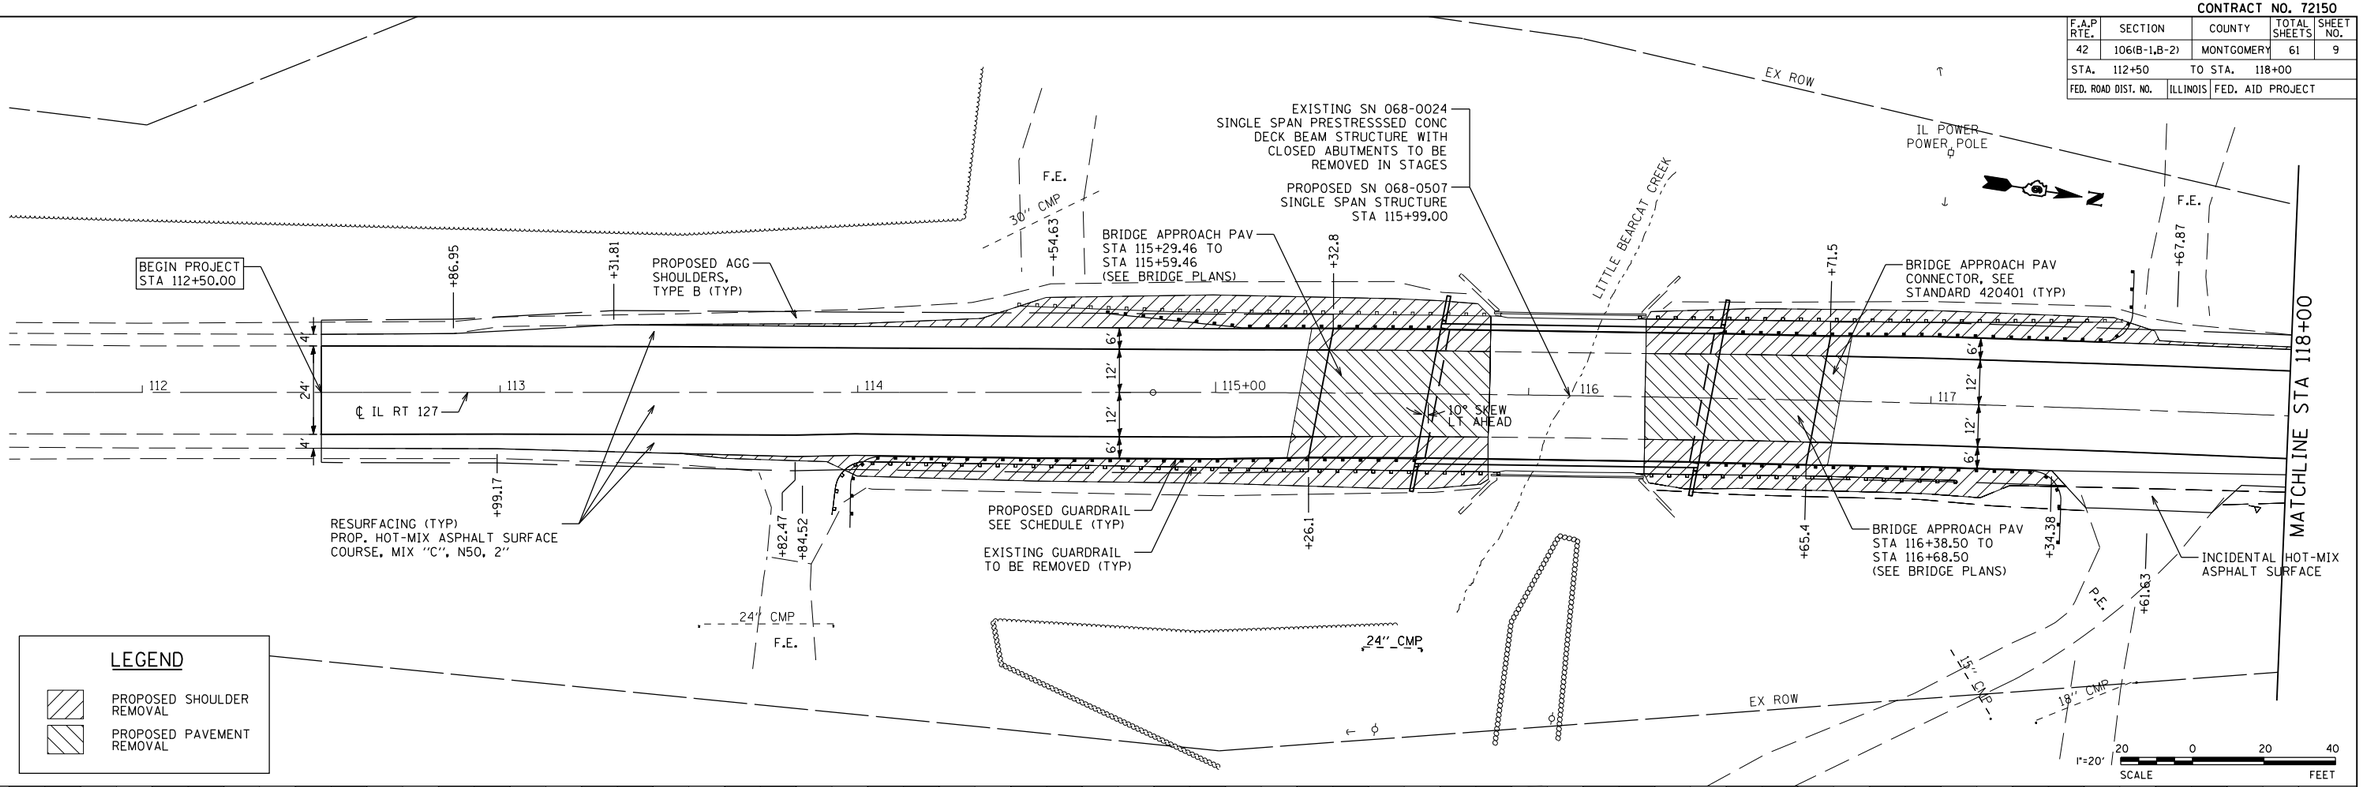

PROFILE
SURVEYED BY
PLOTTED BY
GRADES CHECKED
BKM, NOTED BY
PROP. FILE NAME
NOTE BOOK
NO.
DATE BY

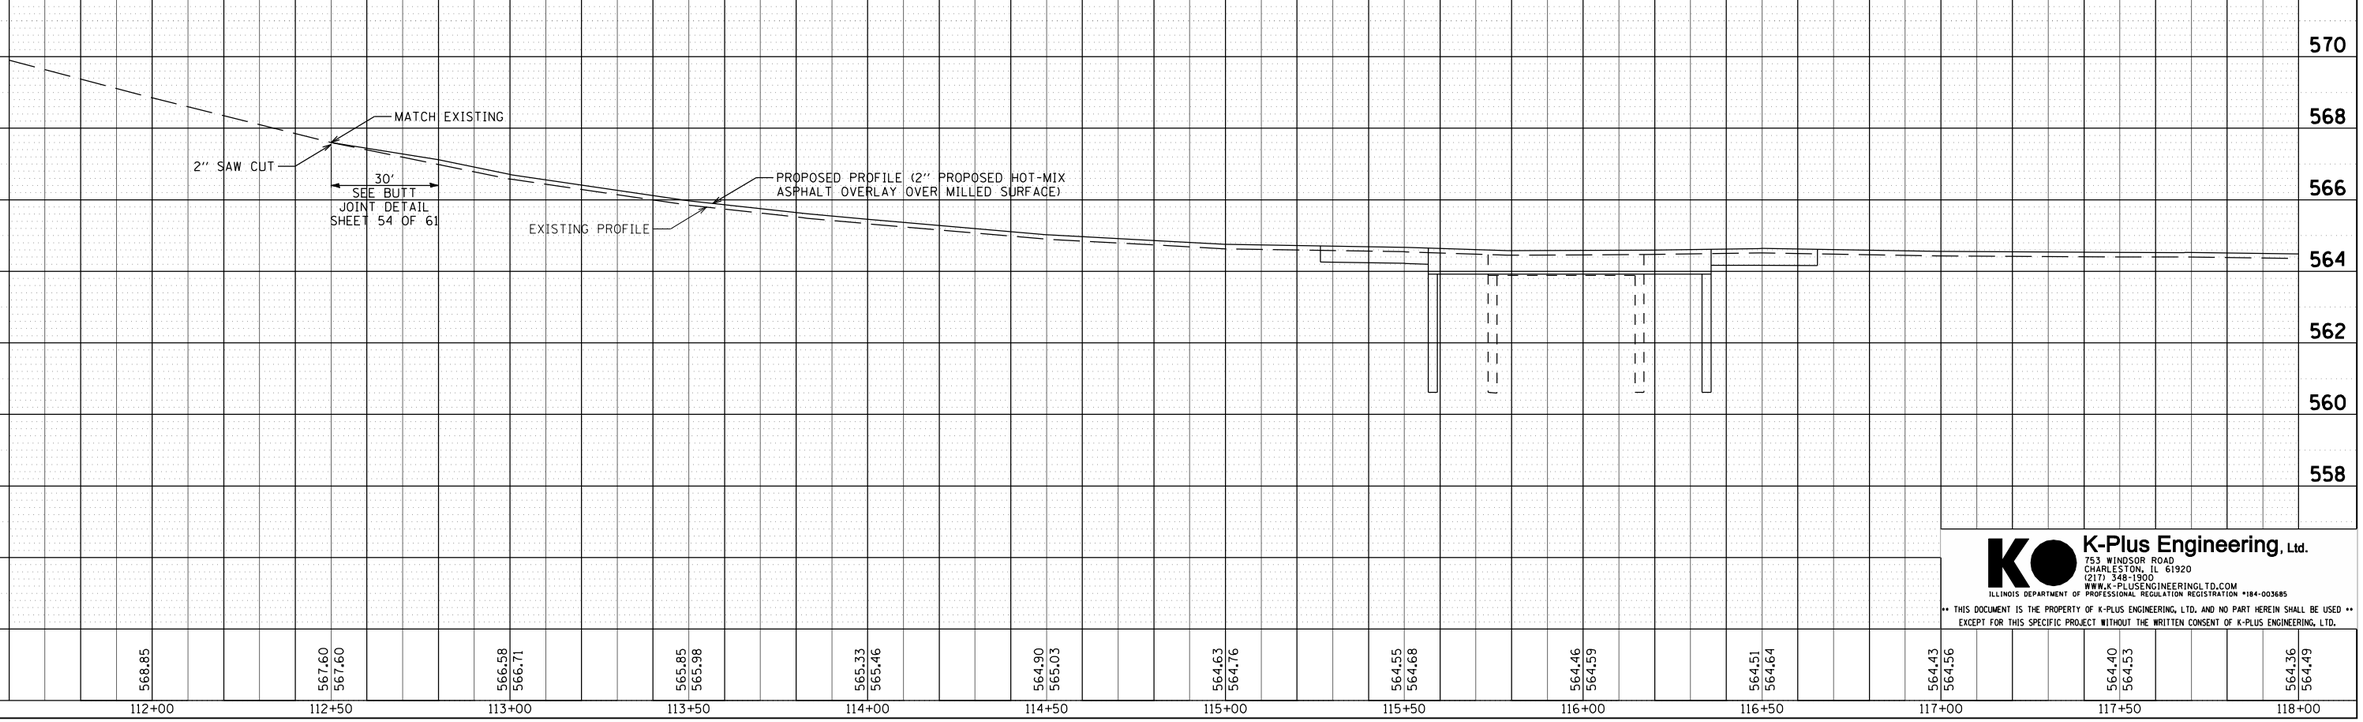

K-Plus Engineering, Ltd.
753 WINDSOR ROAD
CHARLESTON, IL 61920
(217) 348-1900
WWW.K-PLUSENGINEERINGLTD.COM
ILLINOIS DEPARTMENT OF PROFESSIONAL REGULATION REGISTRATION #184-003685

** THIS DOCUMENT IS THE PROPERTY OF K-PLUS ENGINEERING, LTD. AND NO PART HEREIN SHALL BE USED ** EXCEPT FOR THIS SPECIFIC PROJECT WITHOUT THE WRITTEN CONSENT OF K-PLUS ENGINEERING, LTD.

PLOT DATE = Aug-16-2007 11:18:36AM
FILE NAME = c:\Projects\d855998\kpluseng_final\09_rpp.lisht
PLOT SCALE = 20.0000 '/ IN.
USER NAME = taughlinr

IL 127 Plan & Profile