CONTRACT NO. 72891

F.A.P. RTE.	SECTION	COUNTY	TOTAL SHEETS	SHEET NO.
304	2(B-5, B-6)	PIKE	112	29
STA. 399+00		TO STA.410+00		
FED. ROAD DIST. NO.	ILLINOIS	FED. AID PROJECT		

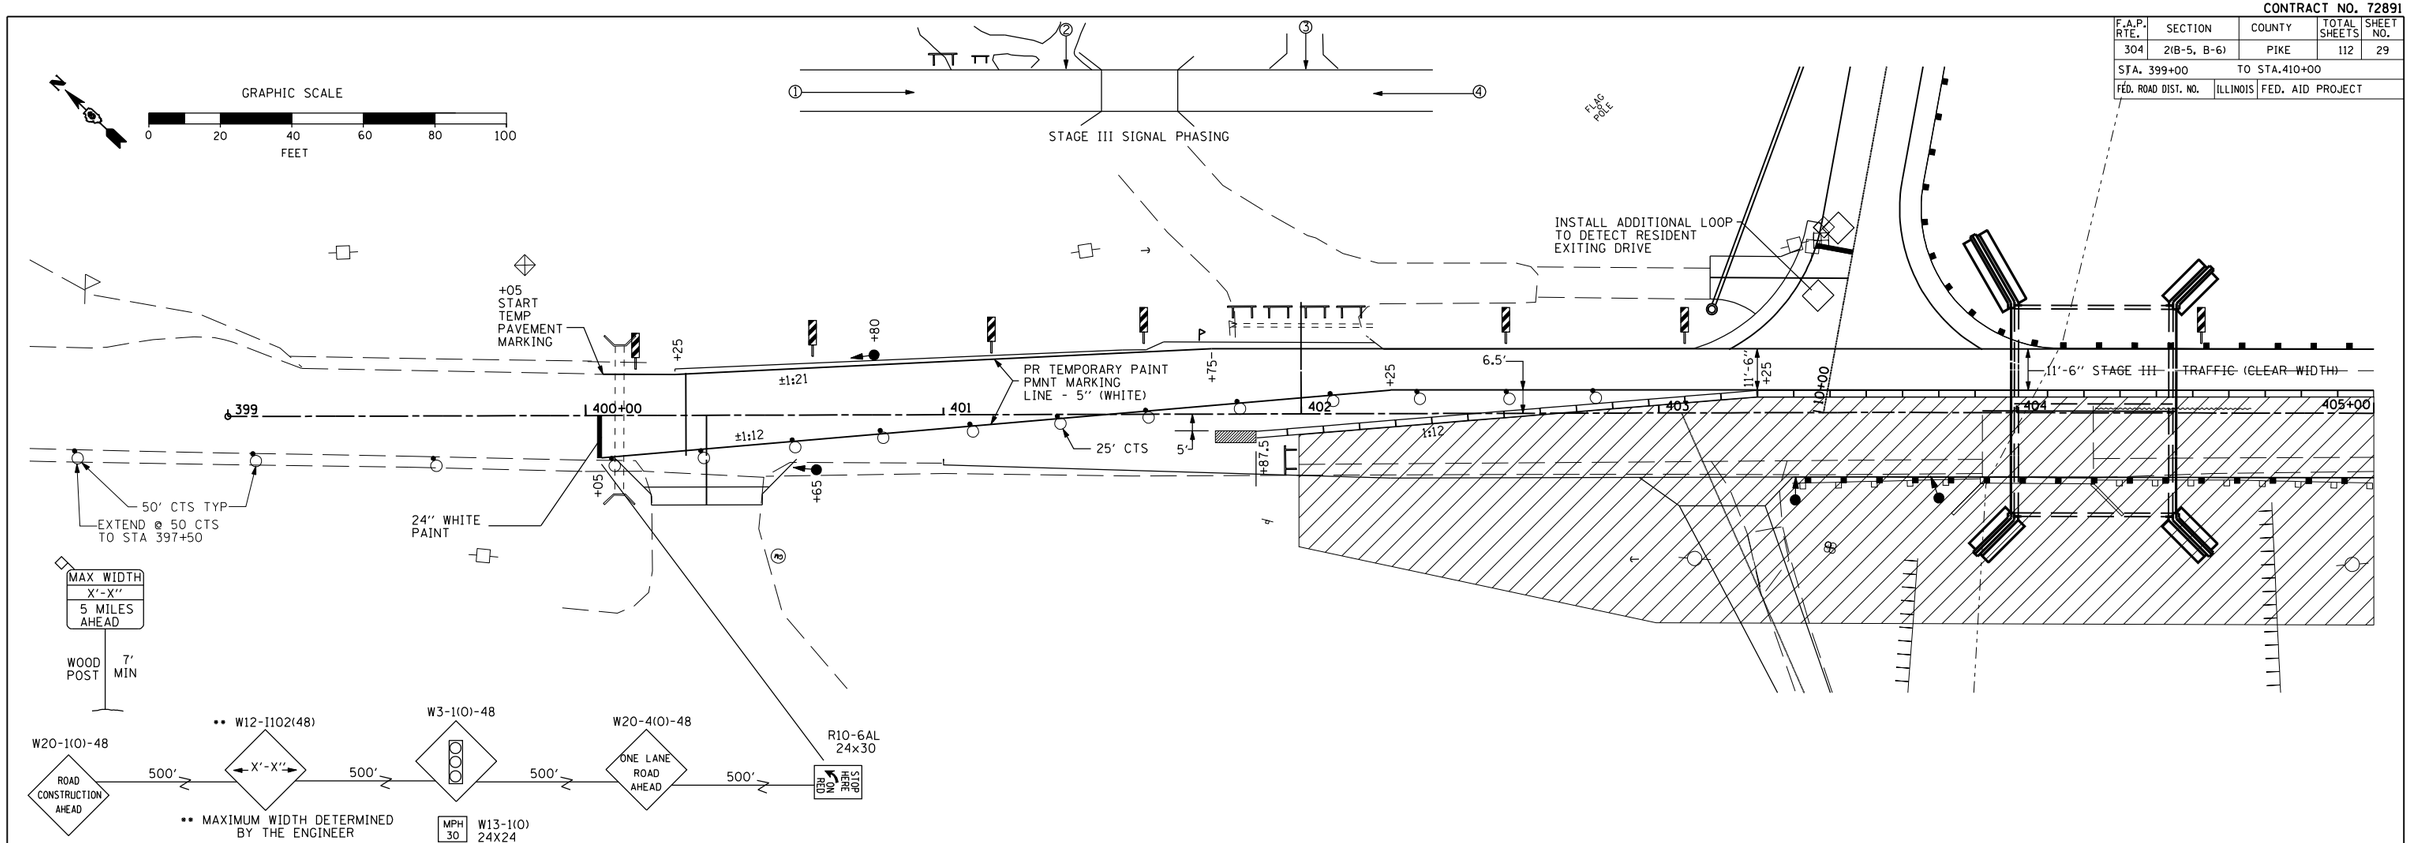

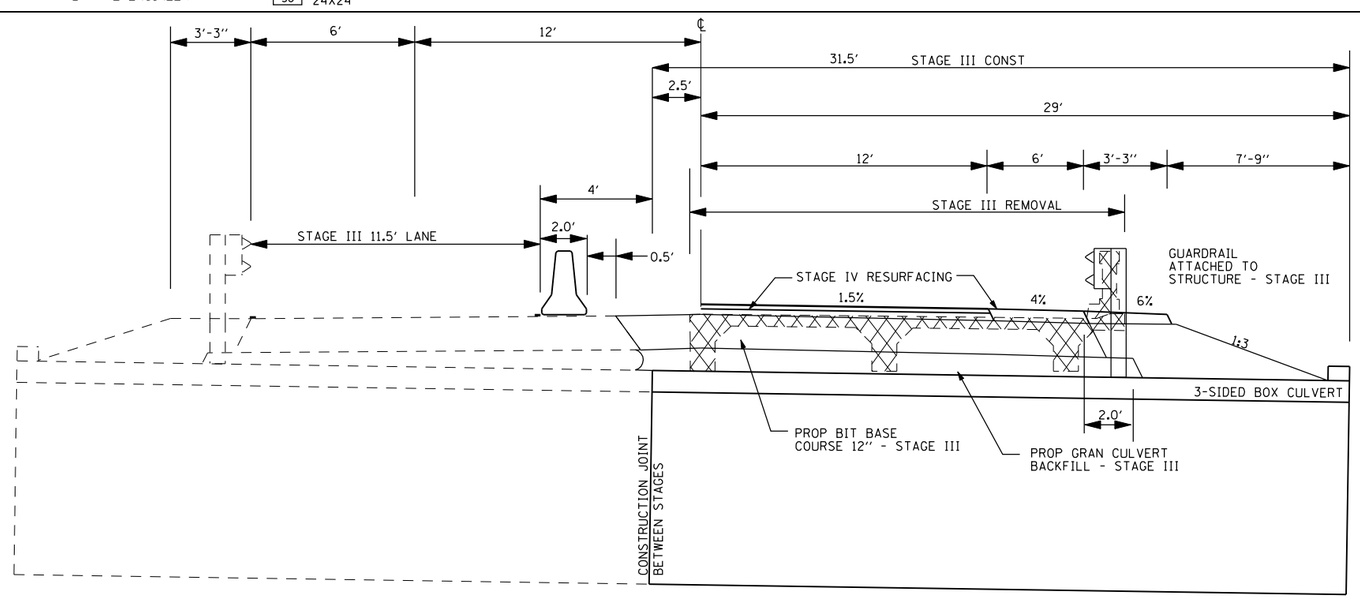

LEGEND

- WORK AREA
- INDUCTION LOOP DETECTOR
- DOUBLE VERTICAL PANEL
- IMPACT ATTENTUATOR
- 24" STOP BAR
- DRUMS WITH STEADY BURNING LIGHTS
- TEMPORARY TRAFFIC SIGNAL
- TEMPORARY CONCRETE BARRIER
- TYPE III BARRICADE

STAGE III ON THIS PROJECT CAN NOT START UNTIL STAGE II IS COMPLETE ON BROWN CREEK, SECTION 2(B-6).

TRAFFIC TO RUN ON EXISTING PAVEMENT AND BITUMINOUS BASE COURSE WIDENING DURING STAGE III. THE FINAL SURFACE, LEVELING BINDER AND AGGREGATE SHOULDERS TO BE INSTALLED DURING STAGE IV OF THIS PROJECT.

REMOVE TRAFFIC CONTROL AND PROTECTION STAGE III STANDARD 701321 (SPECIAL) PRIOR TO STAGE IV.

THIS WORK WILL BE PAID FOR AT THE CONTRACT UNIT PRICE BID PER LUMP SUM FOR TRAFFIC CONTROL AND PROTECTION, STANDARD 701321 (SPECIAL)

THE FINAL SURFACE, LEVELING BINDER, BINDER COURSE AND AGGREGATE SHOULDERS TO BE INSTALLED DURING DURING STAGE IV OF THIS PROJECT.

STAGE III
STA 399+80.00 TO STA 405+00.00

REVISIONS	
NAME	DATE

ILLINOIS DEPARTMENT OF TRANSPORTATION

STAGE CONSTRUCTION
FAP 304 (IL96)
OVER BREWSTER CREEK

SCALE: VERT. HORIZ.
DATE
DRAWN BY
CHECKED BY

PLOT DATE = 7/31/2007
FILE NAME = c:\Projects\065248\ybba_final\sn075-0039\stageconstructionbrewster.dgn
PLOT SCALE = 42.3529 ' / IN.
USER NAME = langflir