CONTRACT NO. 72891

F.A.P RTE.	SECTION	COUNTY	TOTAL SHEETS	SHEET NO.
304	2(B-5, B-6)	PIKE	112	41
STA.		TO STA.		
FED. ROAD DIST. NO.	ILLINOIS	FED. AID PROJECT		

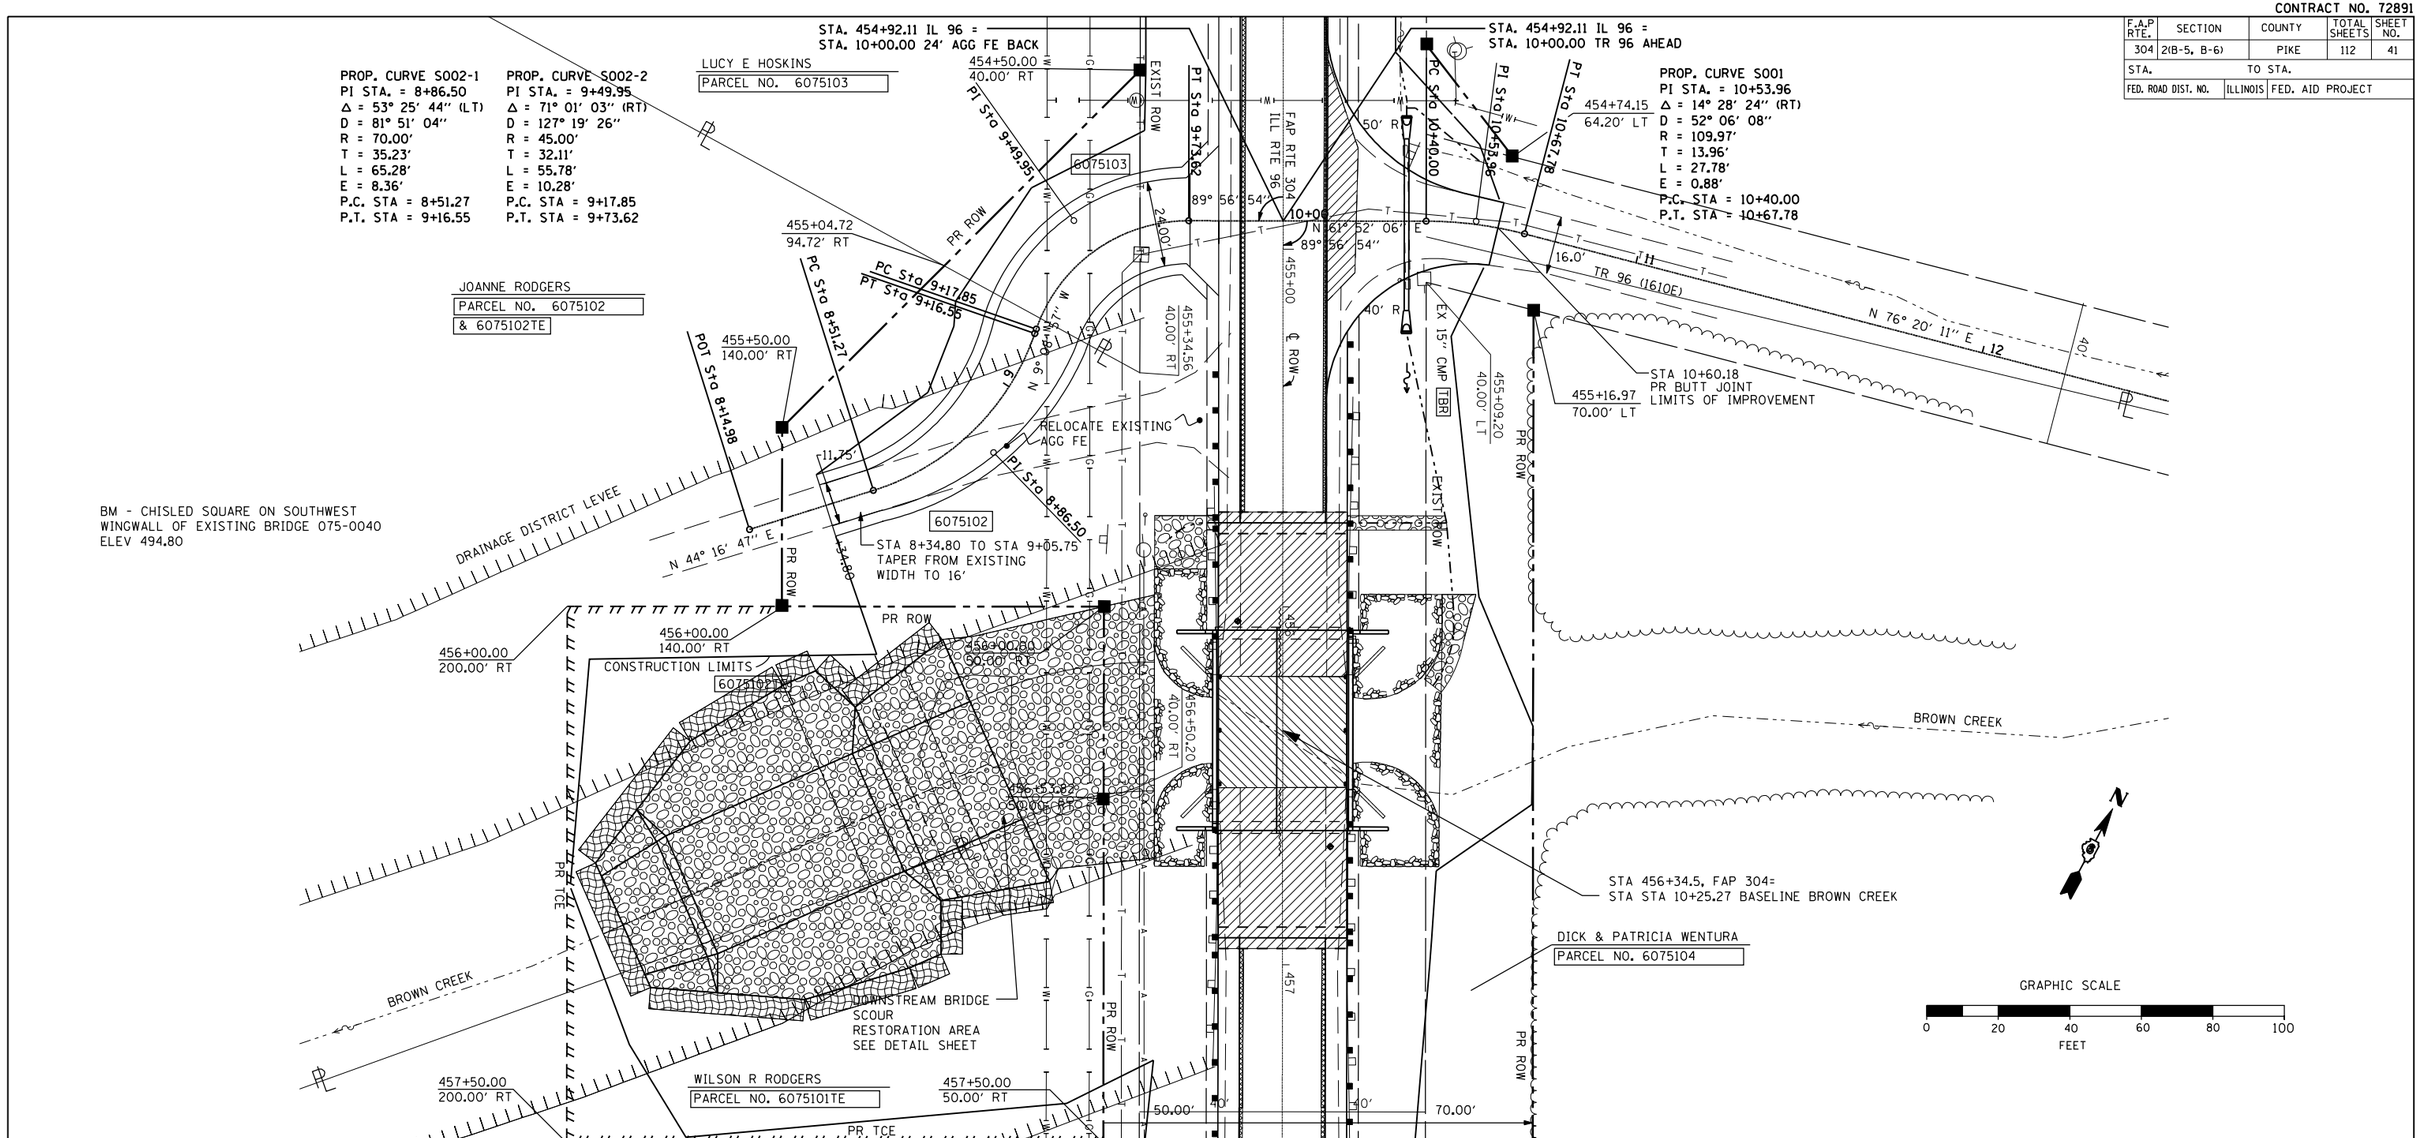

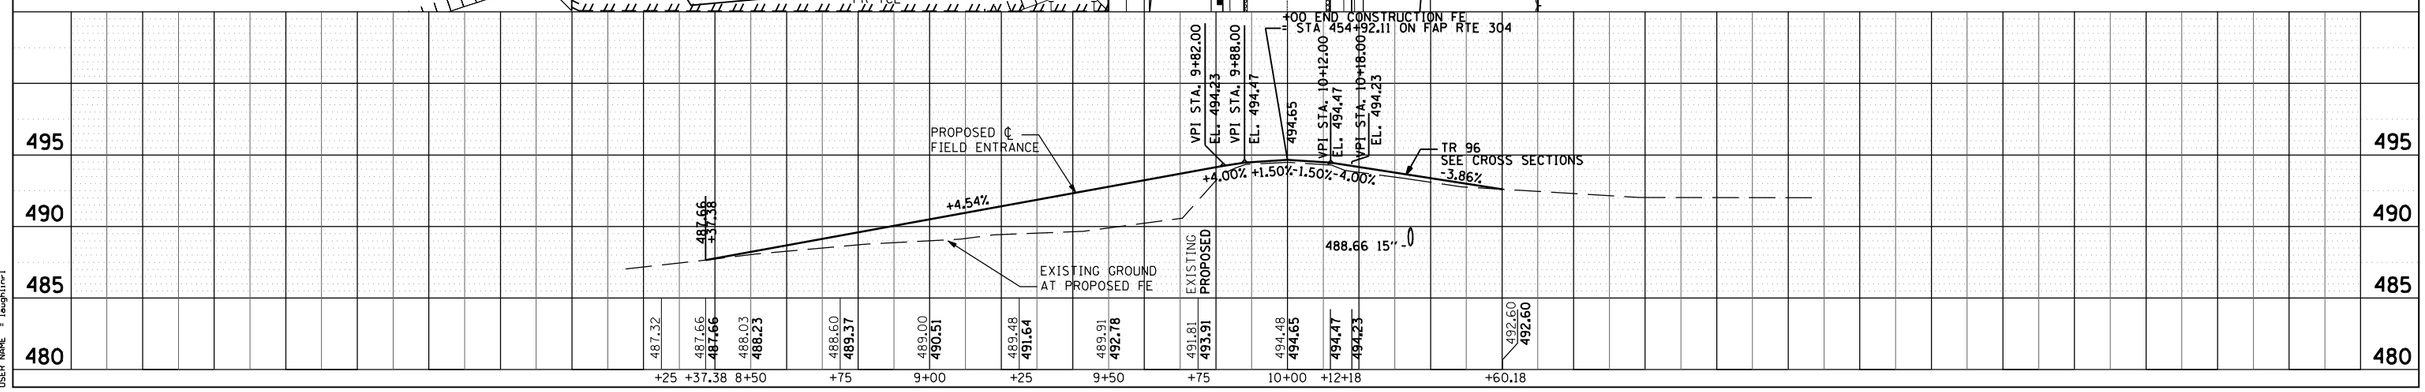

PLAN
SURVEYED
PLOTTED
ALIGNMENT CHECKED
FIELD BK. NO. CHECKED
CADD FILE NAME
NOTE BOOK NO.
BY
DATE

PROFILE
SURVEYED
PLOTTED
GRADES CHECKED
B.M. NOTED
STRUCTURE NOTATNS CH'KD
NOTE BOOK NO.
BY
DATE

PLOT DATE = 7/31/2007
FILE NAME = c:\Projects\d652484\psba_final\n075-0040\plan_profile.dgn
PLOT SCALE = 4.2929' / IN.
USER NAME = laughlirr

BROWN CREEK PR FE ENTRANCE