CONTRACT NO. 72891

F.A.P RTE.	SECTION	COUNTY	TOTAL SHEETS	SHEET NO.
304	2(B-5, B-6)	PIKE	112	85
STA. 403+45.98	TO STA. 404+21.51			
FED. ROAD DIST. NO.	ILLINOIS	FED. AID PROJECT		

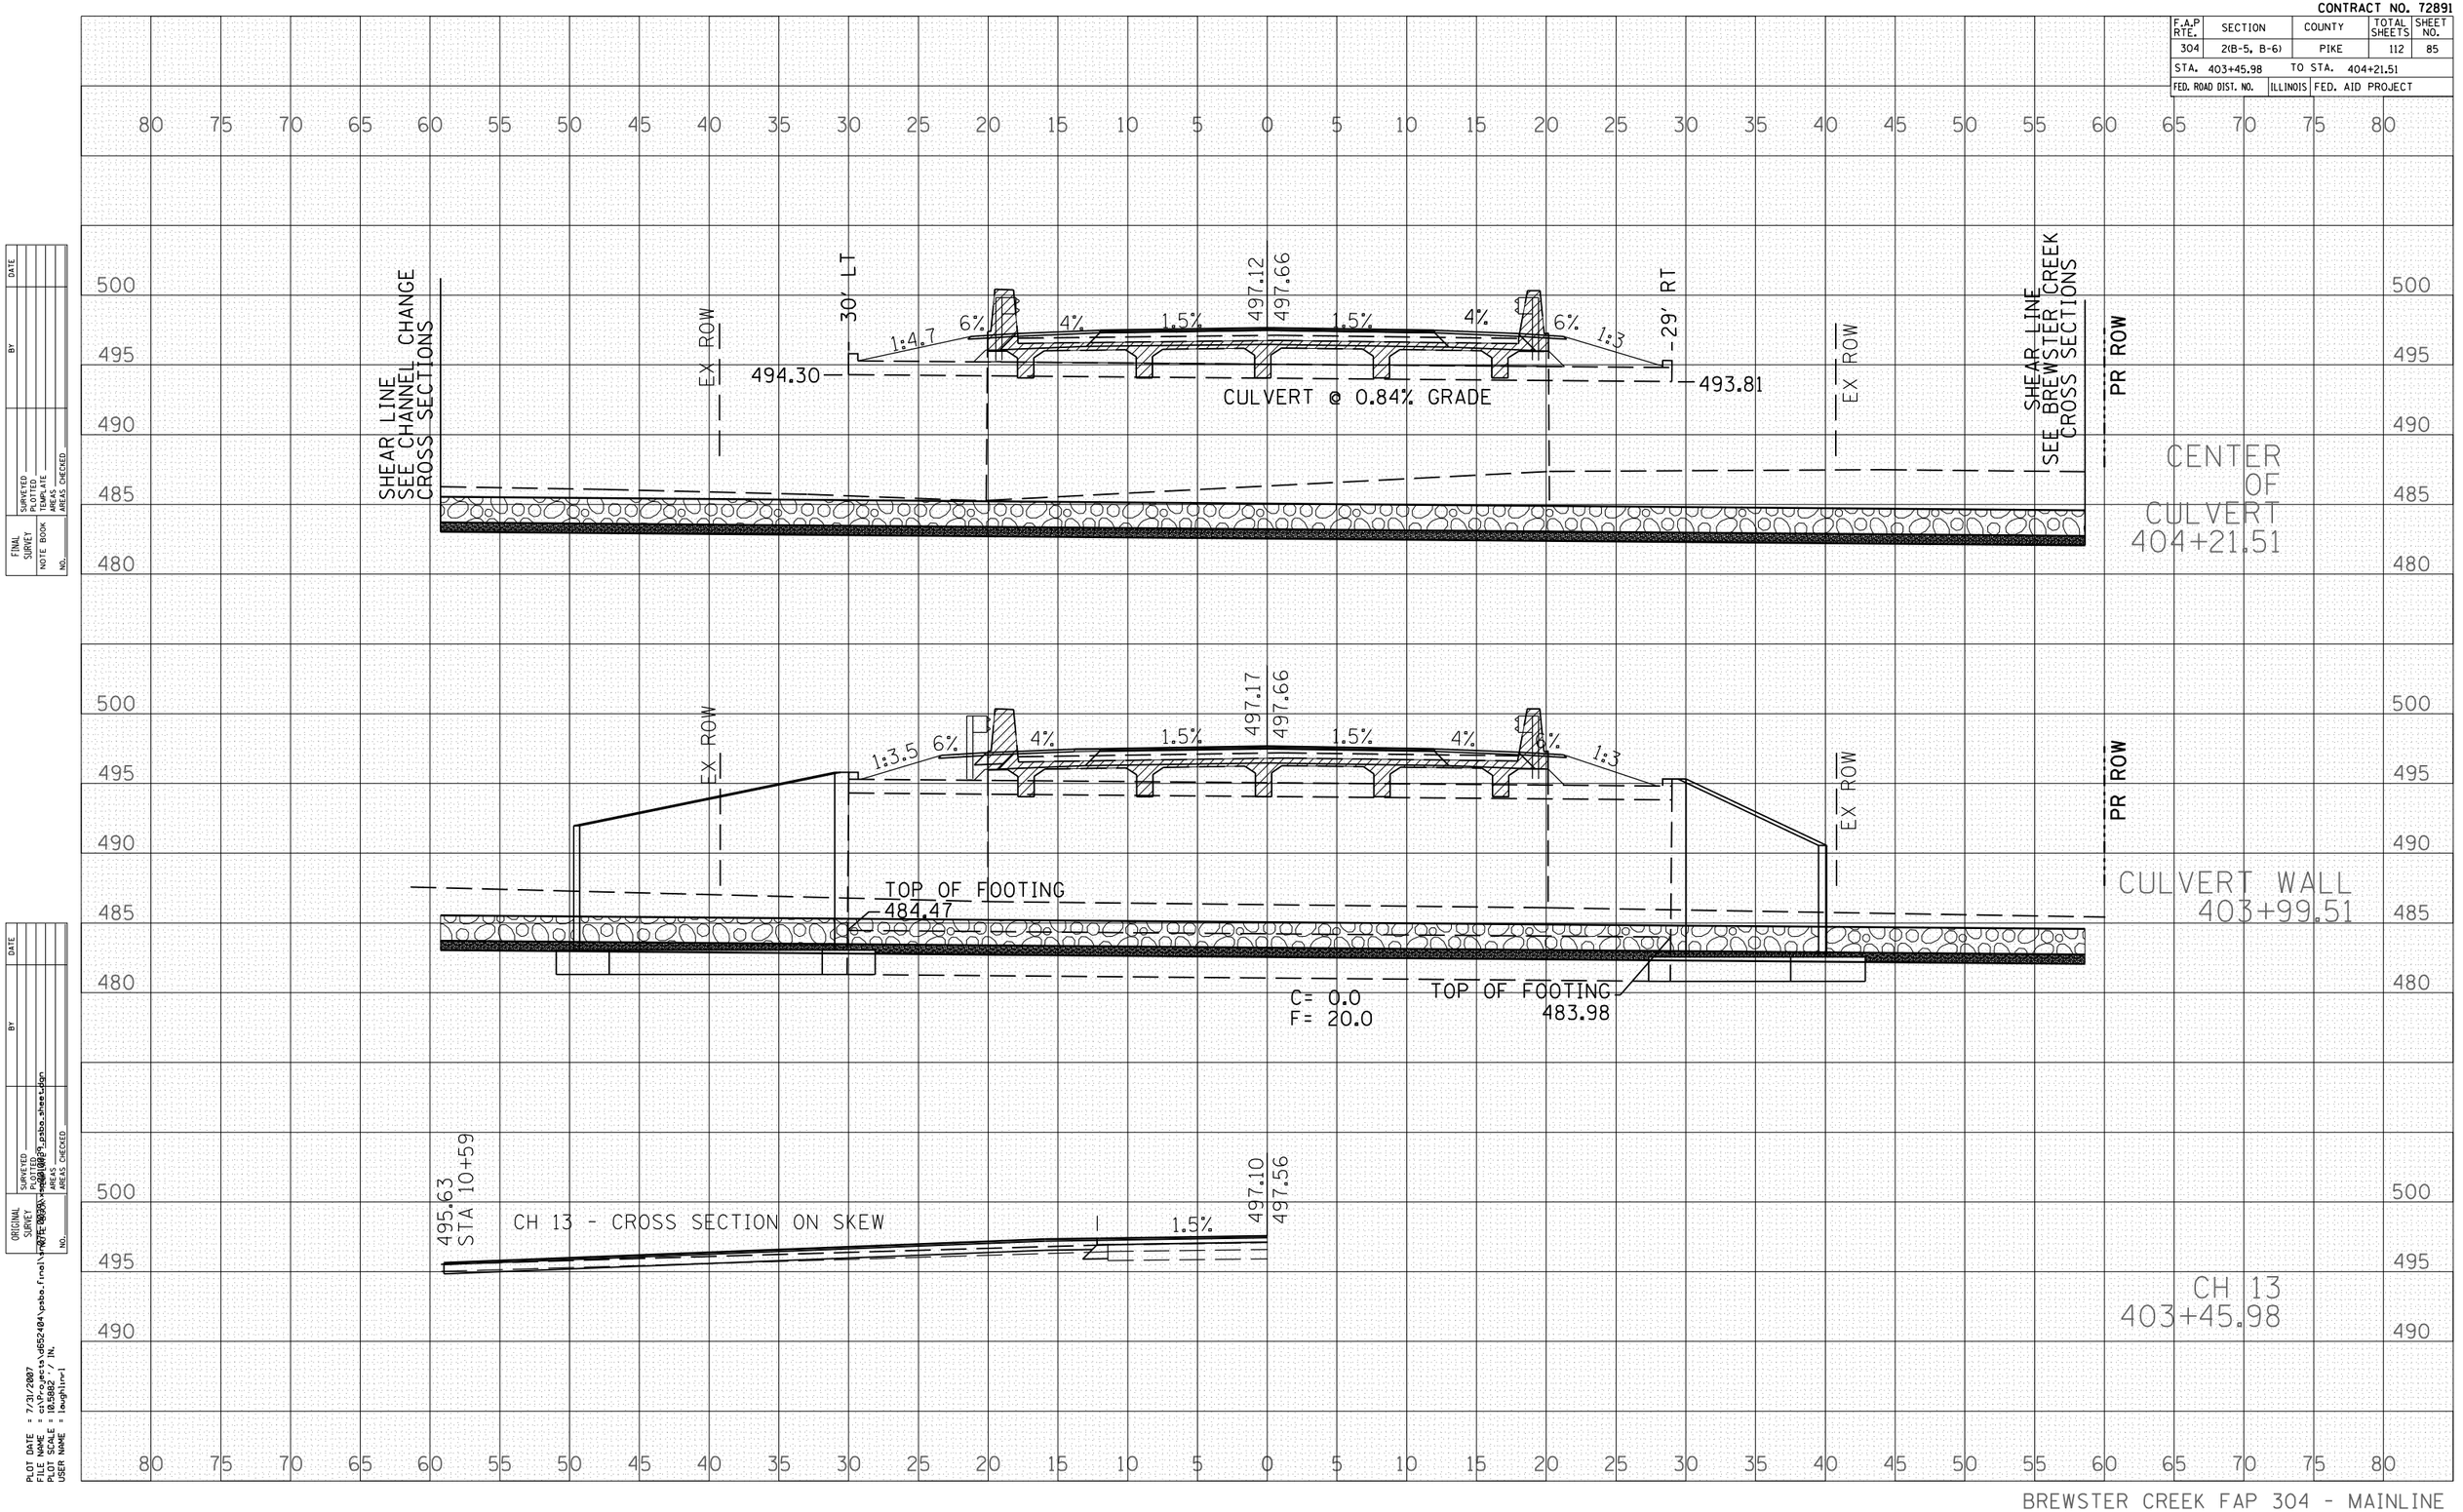

FINAL SURVEY — NOTE BOOK — NO. — SURVEYED — PLOTTED — TYPED — AREAS — AREAS CHECKED — BY — DATE

ORIGINAL SURVEY — NOTE BOOK — NO. — SURVEYED — PLOTTED — TYPED — AREAS — AREAS CHECKED — BY — DATE

PLOT DATE = 7/31/2007
FILE NAME = c:\Projects\d652484\paba_final\sheets\paba_sheet.dgn
PLOT SCALE = 10.5882 ' / IN.
USER NAME = laughlinr1