CONTRACT NO. 72891

F.A.P. RTE.	SECTION	COUNTY	TOTAL SHEETS	SHEET NO.
304	2(B-5, B-6)	PIKE	112	99
STA. 452+70.00		TO STA. 454+00.00		
FED. ROAD DIST. NO.	ILLINOIS	FED. AID PROJECT		

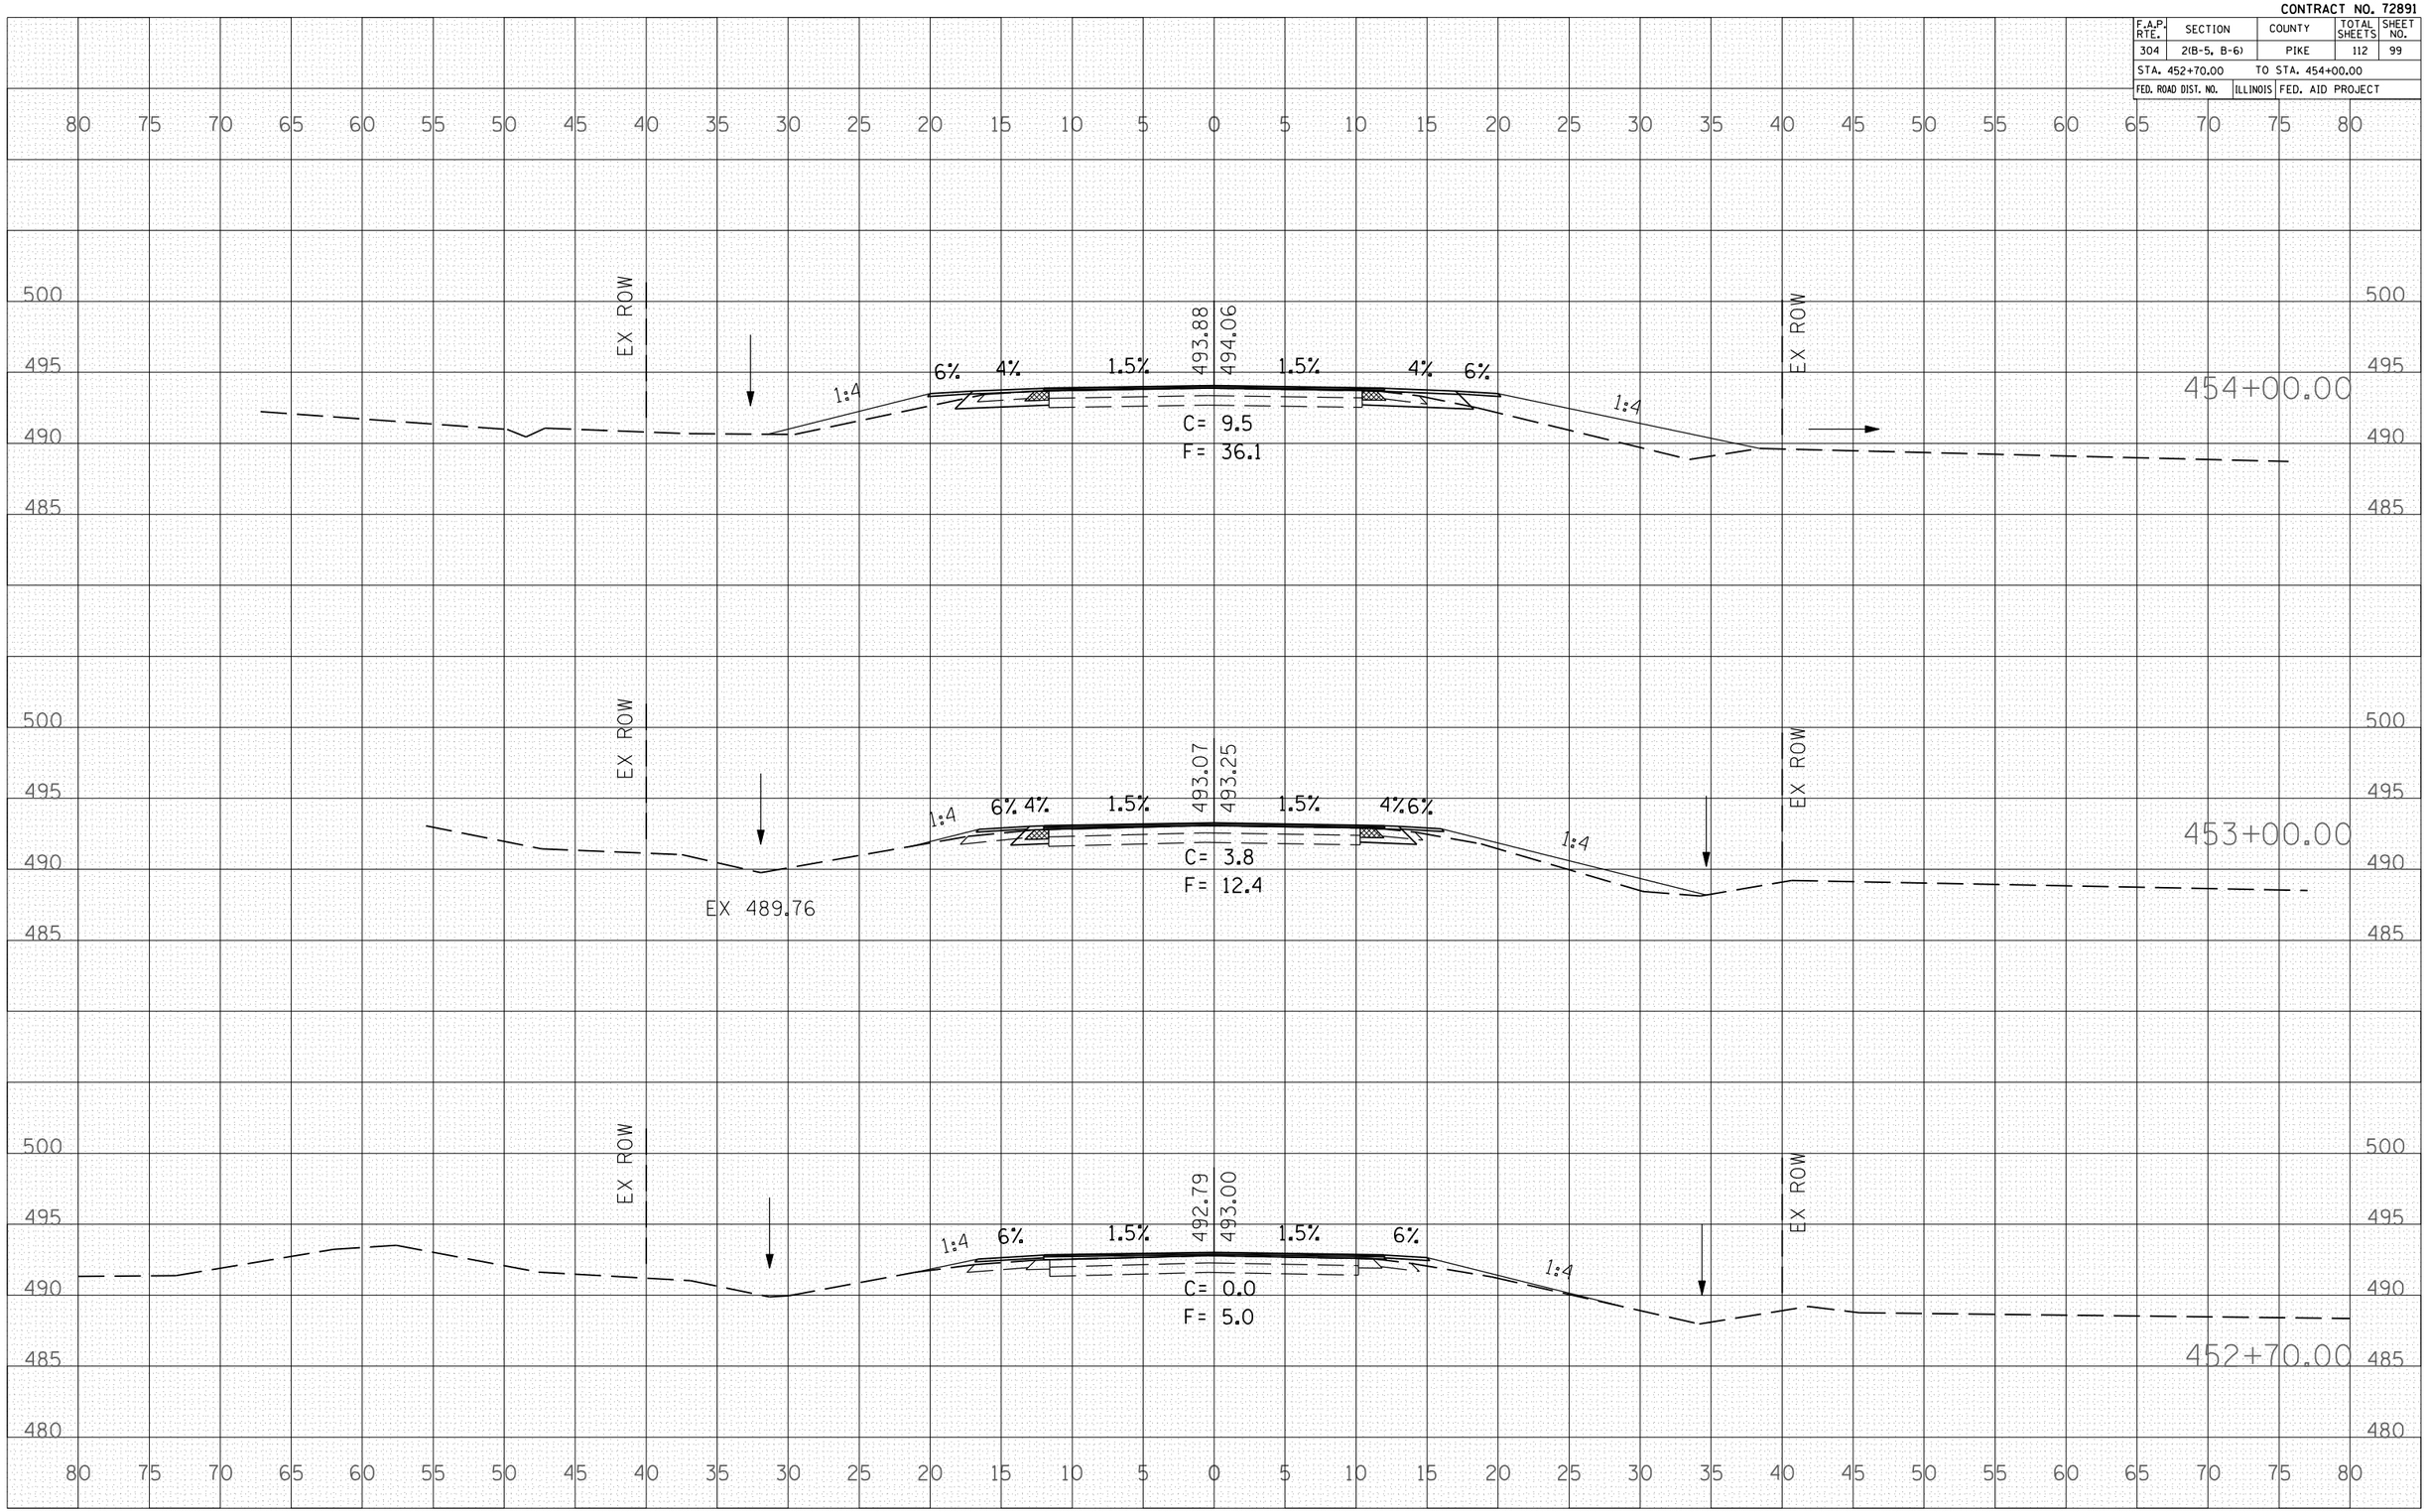

FINAL SURVEY | NOTE BOOK NO. | SURVEYED | PLOTTED | TEMPLATE | AREAS | AREAS CHECKED | BY | DATE

ORIGINAL SURVEY | NOTE BOOK NO. | SURVEYED | PLOTTED | TEMPLATE | AREAS | AREAS CHECKED | BY | DATE

PLOT DATE = 7/31/2007
FILE NAME = c:\Projects\d652404\psbo_final\sht_0040_psbo_sheet.dgn
PLOT SCALE = 10.5882 ' / IN.
USER NAME = loughlinrl

BROWN CREEK FAP 304 - MAINLINE