CONTRACT NO. 72891

F.A.P. RTE.	SECTION	COUNTY	TOTAL SHEETS	SHEET NO.
304	2(B-5, B-6)	PIKE	112	101
STA. 456+00.00	TO STA. 456+34.50			
FED. ROAD DIST. NO.	ILLINOIS	FED. AID PROJECT		

FINAL SURVEY — NOTE BOOK — NO. — SURVEYED — PLOTTED — TRANSFERRED — AREAS — AREAS CHECKED — BY — DATE

ORIGINAL SURVEY — NOTE BOOK — NO. — SURVEYED — PLOTTED — TRANSFERRED — AREAS — AREAS CHECKED — BY — DATE
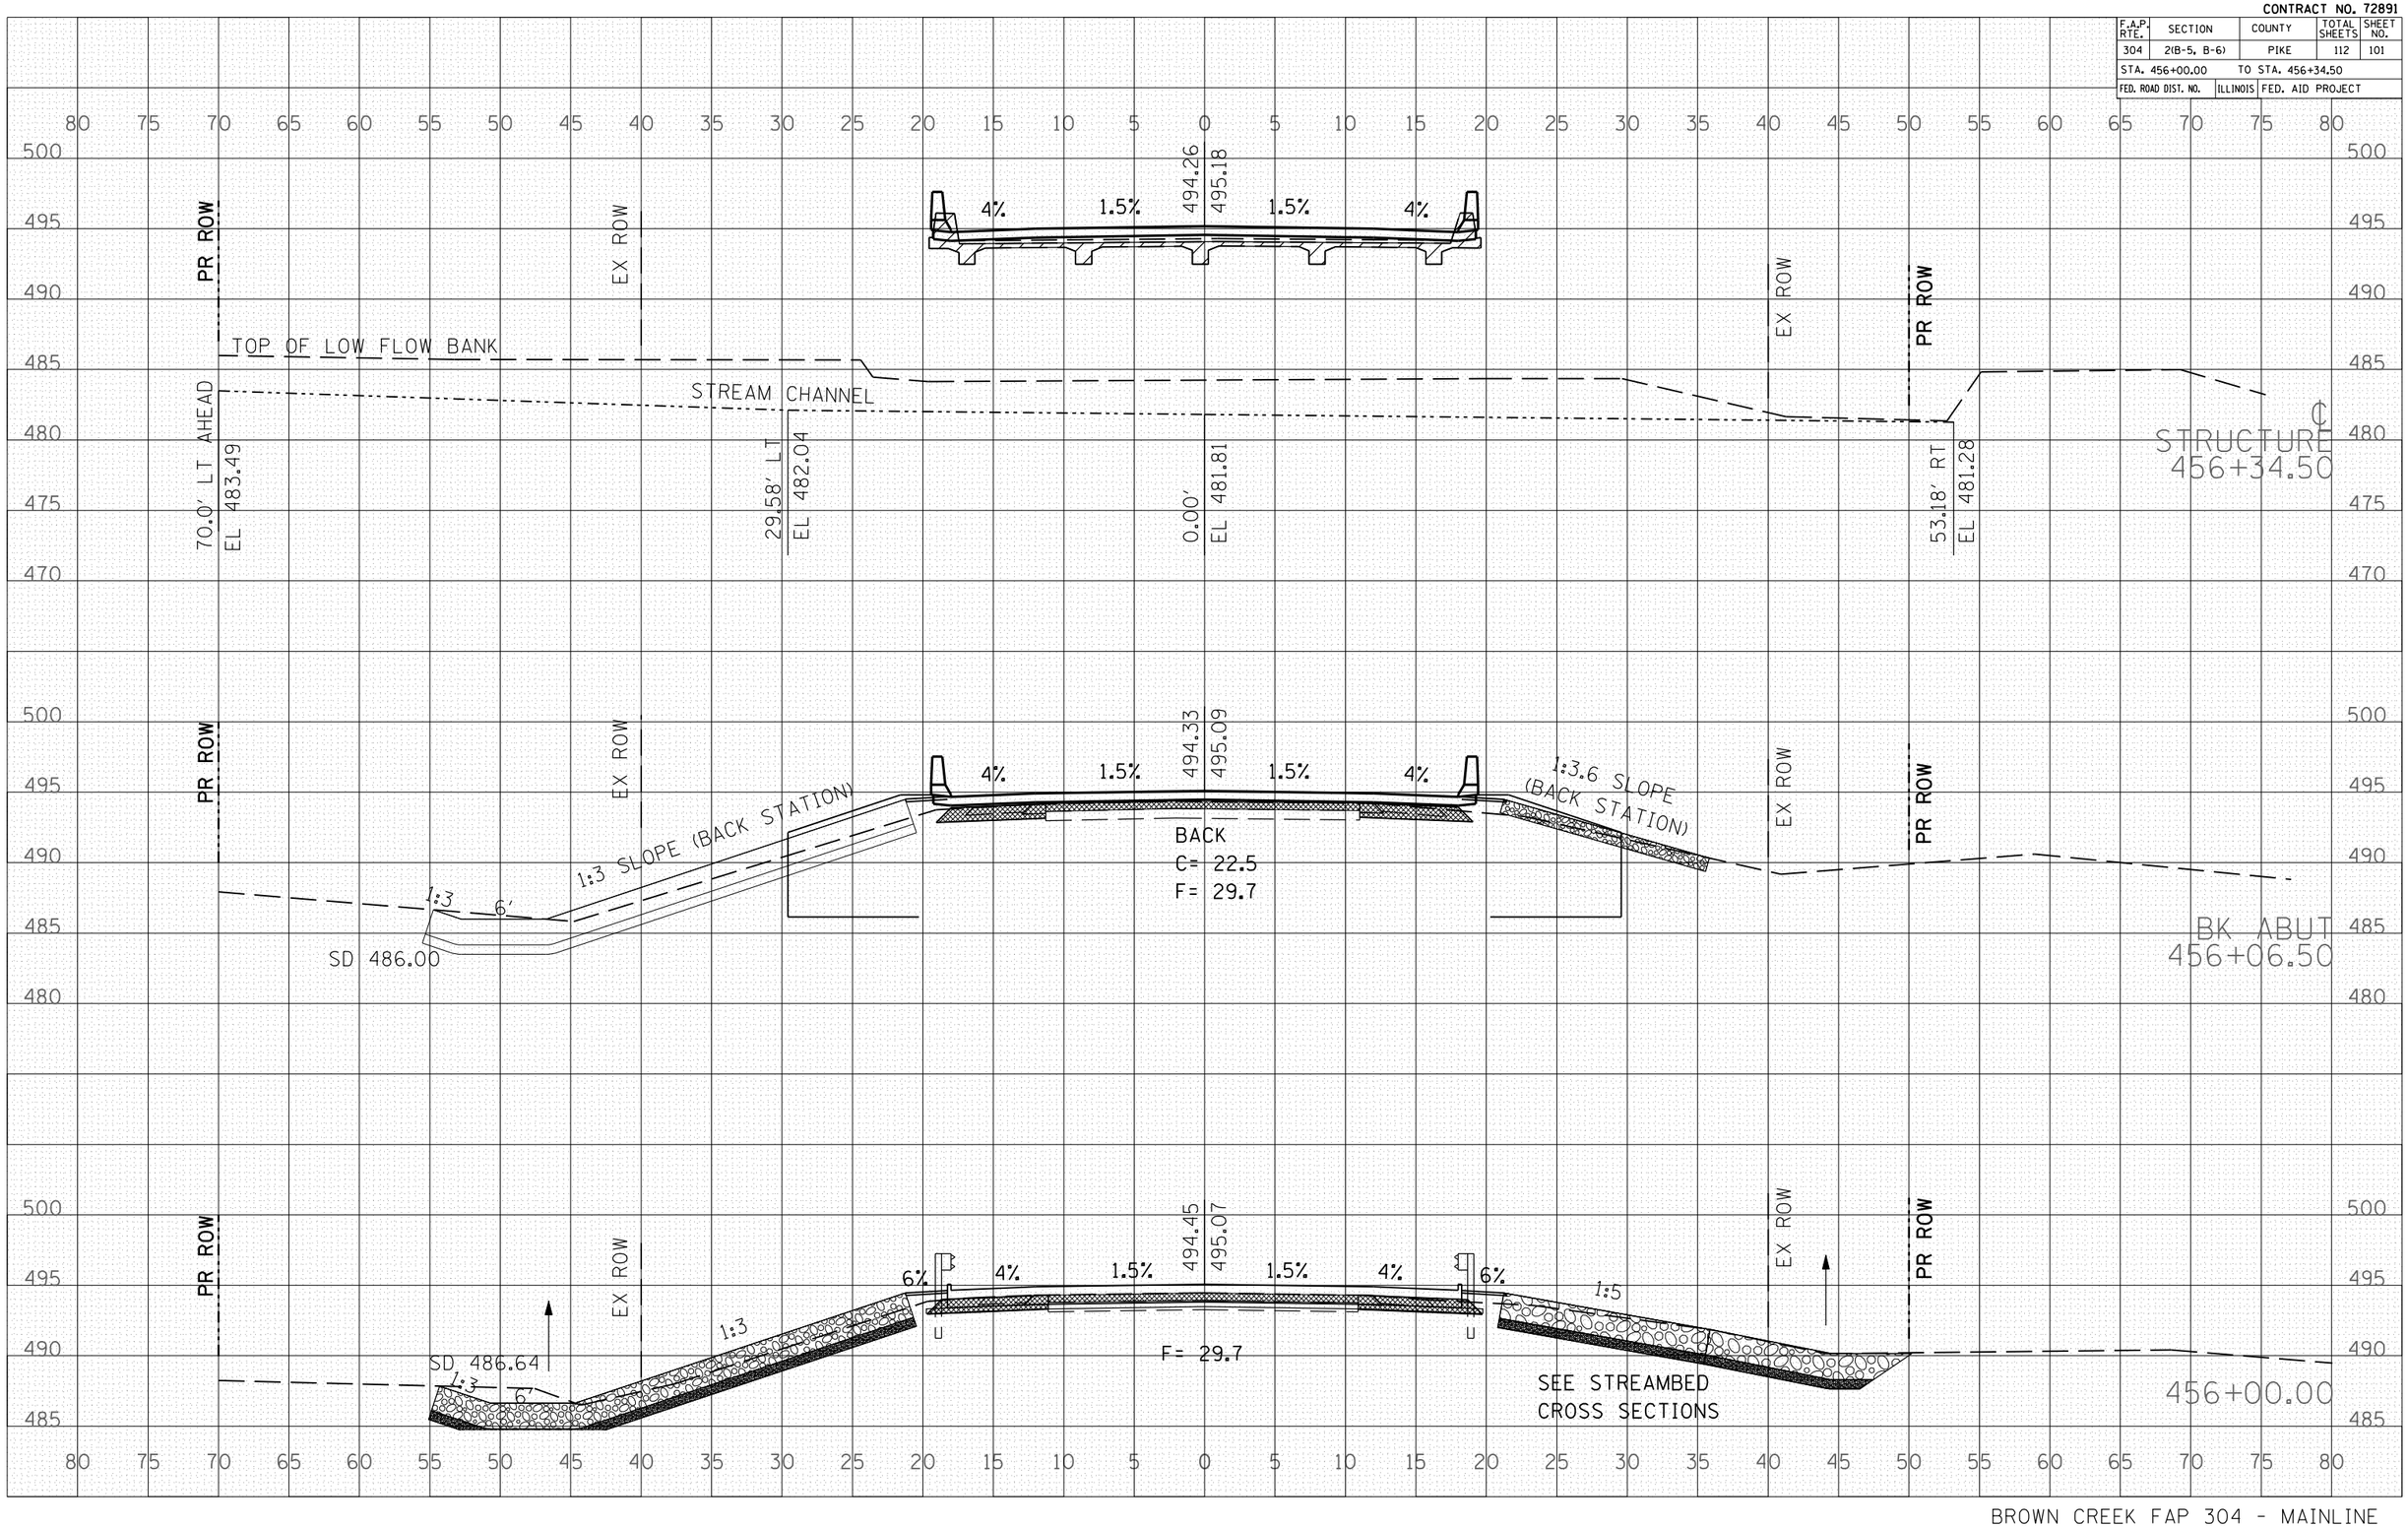
PLOT DATE = 7/31/2007
FILE NAME = c:\P-projects\d652404\psbo_final\sheet\psbo_sheet.dgn
PLOT SCALE = 10.5882 ' / IN.
USER NAME = laughlinrl