CONTRACT NO. 72891

F.A.P. RTE.	SECTION	COUNTY	TOTAL SHEETS	SHEET NO.
304	2(B-5, B-6)	PIKE	112	103
STA. 458+00.00		TO STA. 459+50.00		
FED. ROAD DIST. NO.	ILLINOIS	FED. AID PROJECT		

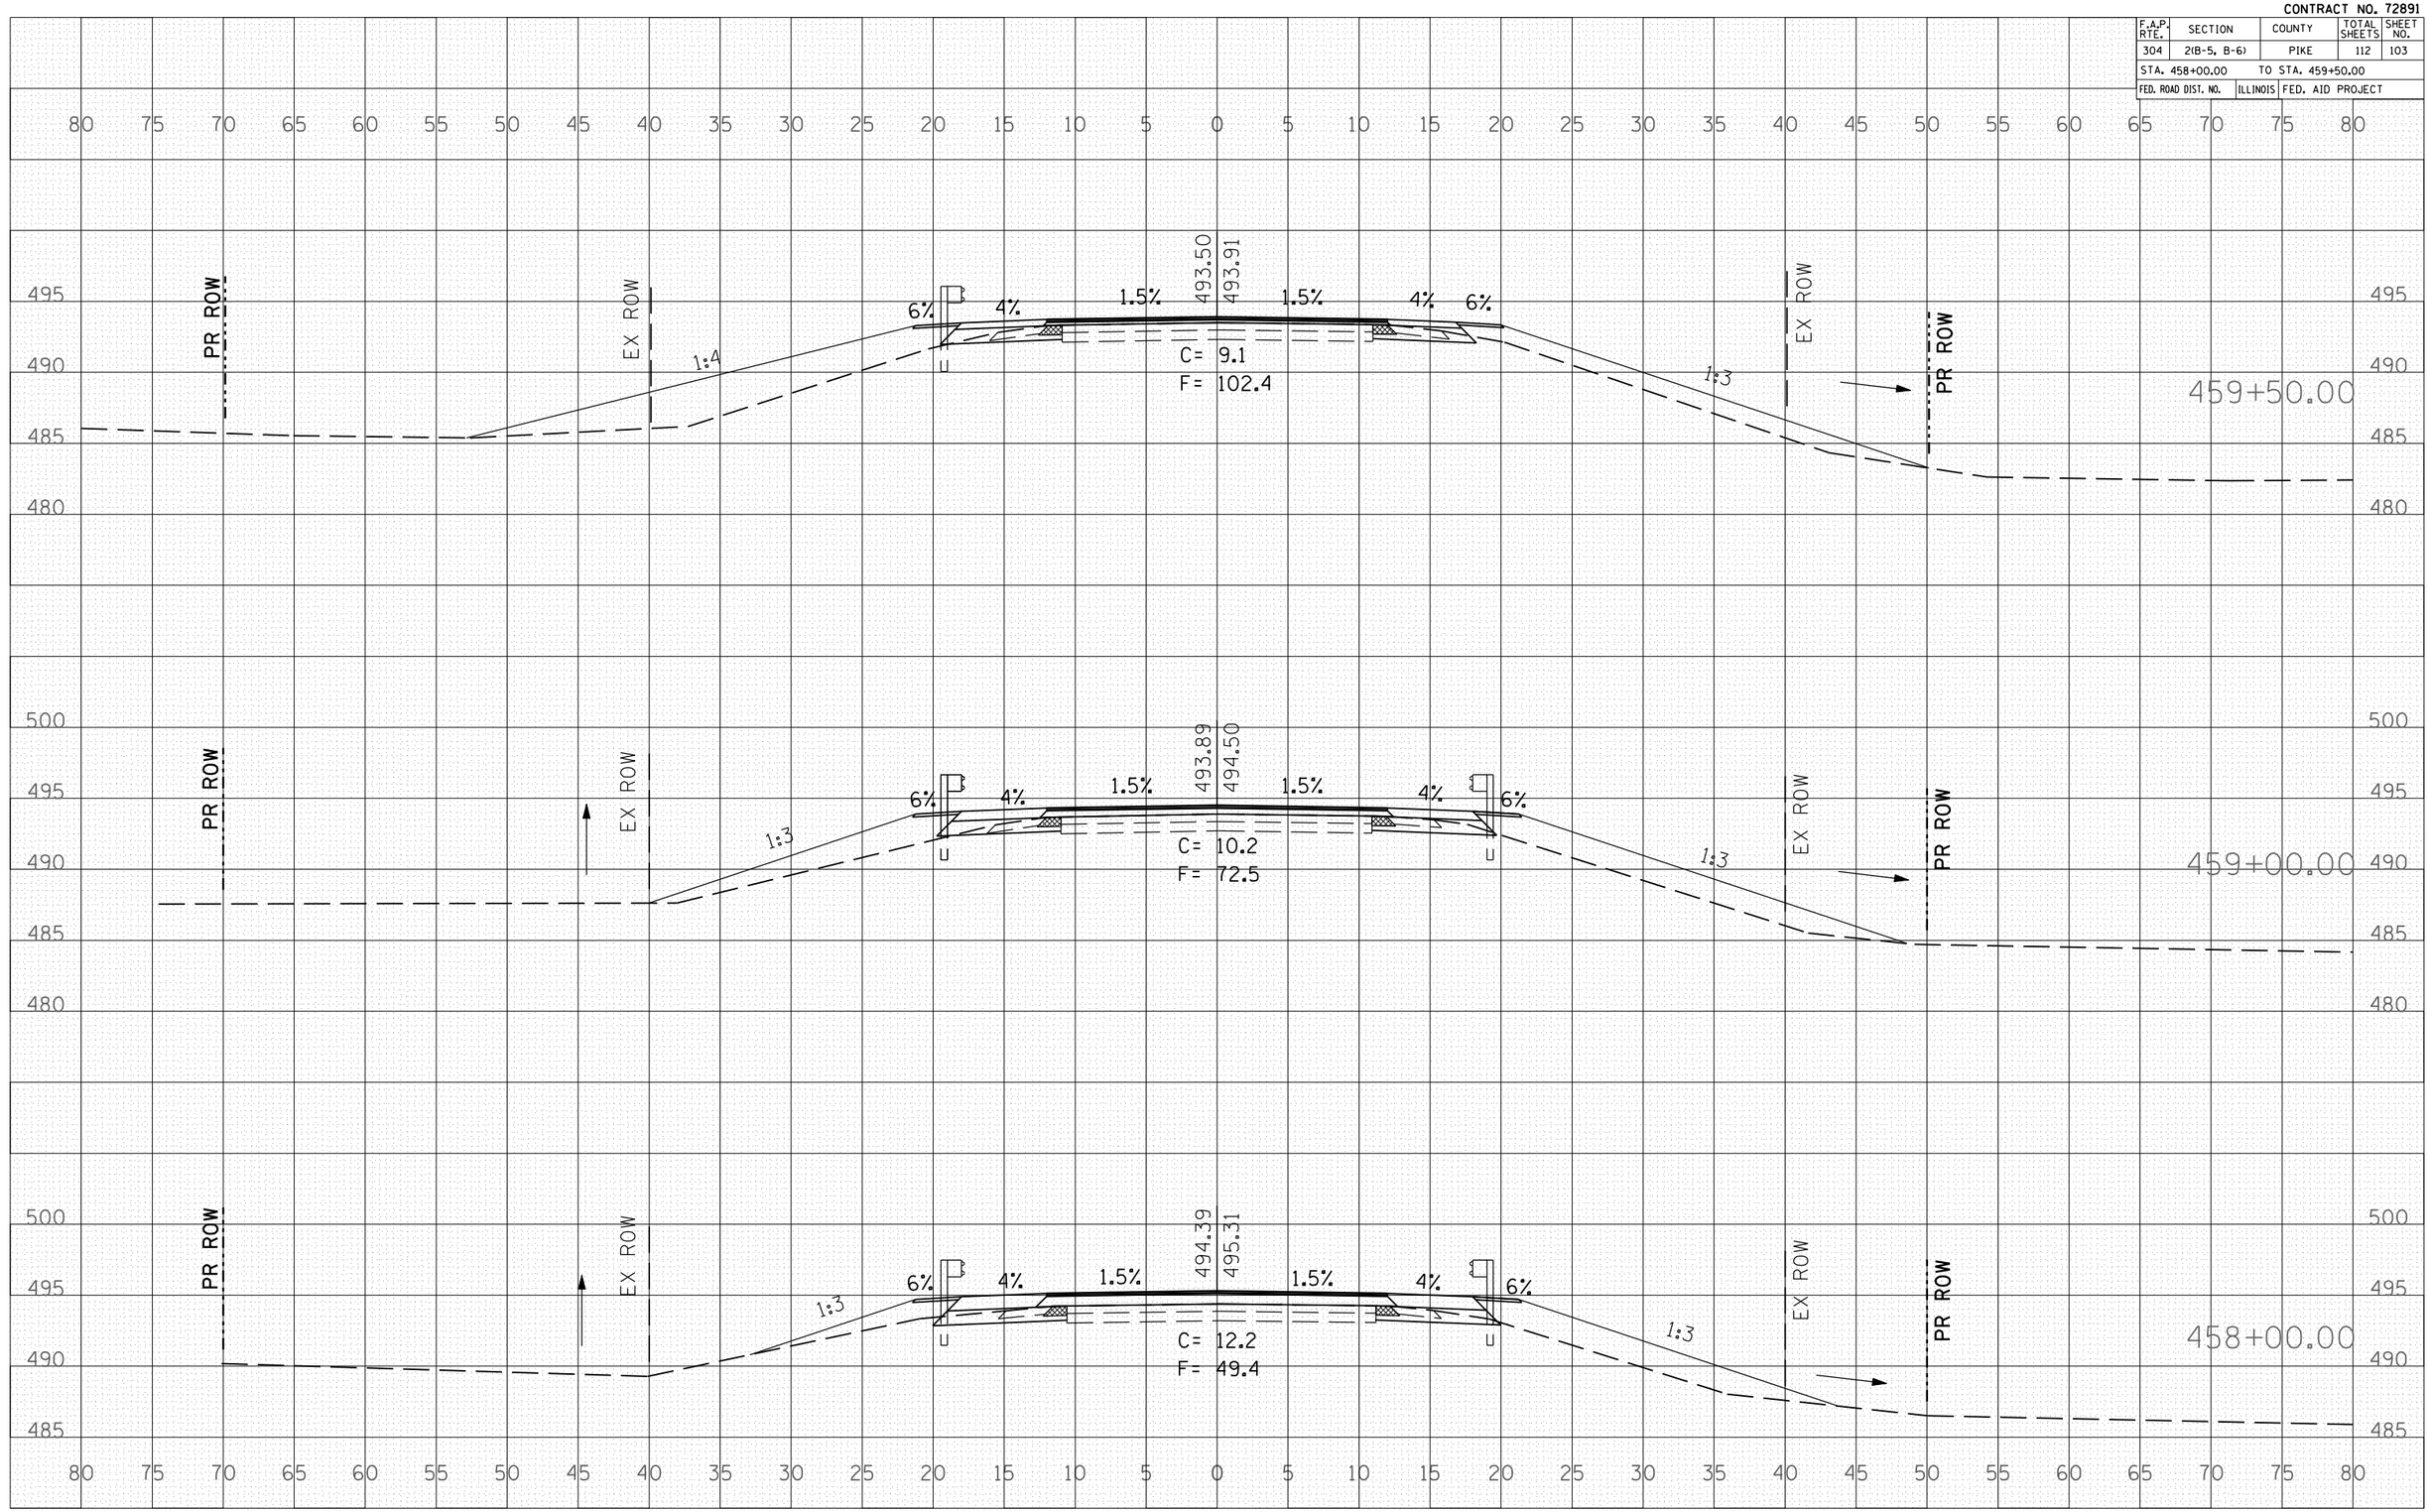

FINAL SURVEY
NOTE BOOK NO.
SURVEYED
PLOTTED
TEMPLATE
AREAS
AREAS CHECKED
BY
DATE

ORIGINAL SURVEY
NOTE BOOK NO.
SURVEYED
PLOTTED
TEMPLATE
AREAS
AREAS CHECKED
BY
DATE

PLOT DATE = 7/31/2007
FILE NAME = c:\Projects\d652404\psbo.final\sht\...\psbo.sheet.dgn
PLOT SCALE = 10.5882 ' / IN.
USER NAME = loughlinrl

BROWN CREEK FAP 304 - MAINLINE