CONTRACT NO. 72891

| F.A.P. RTE. | SECTION | COUNTY | TOTAL SHEETS | SHEET NO. |
|---|---|---|---|---|
| 304 | 2(B-5, B-6) | PIKE | 112 | 110 |
| STA. 8+98.50 | | TO STA. 9+40.00 | | |
| FED. ROAD DIST. NO. | ILLINOIS | FED. AID PROJECT | | |

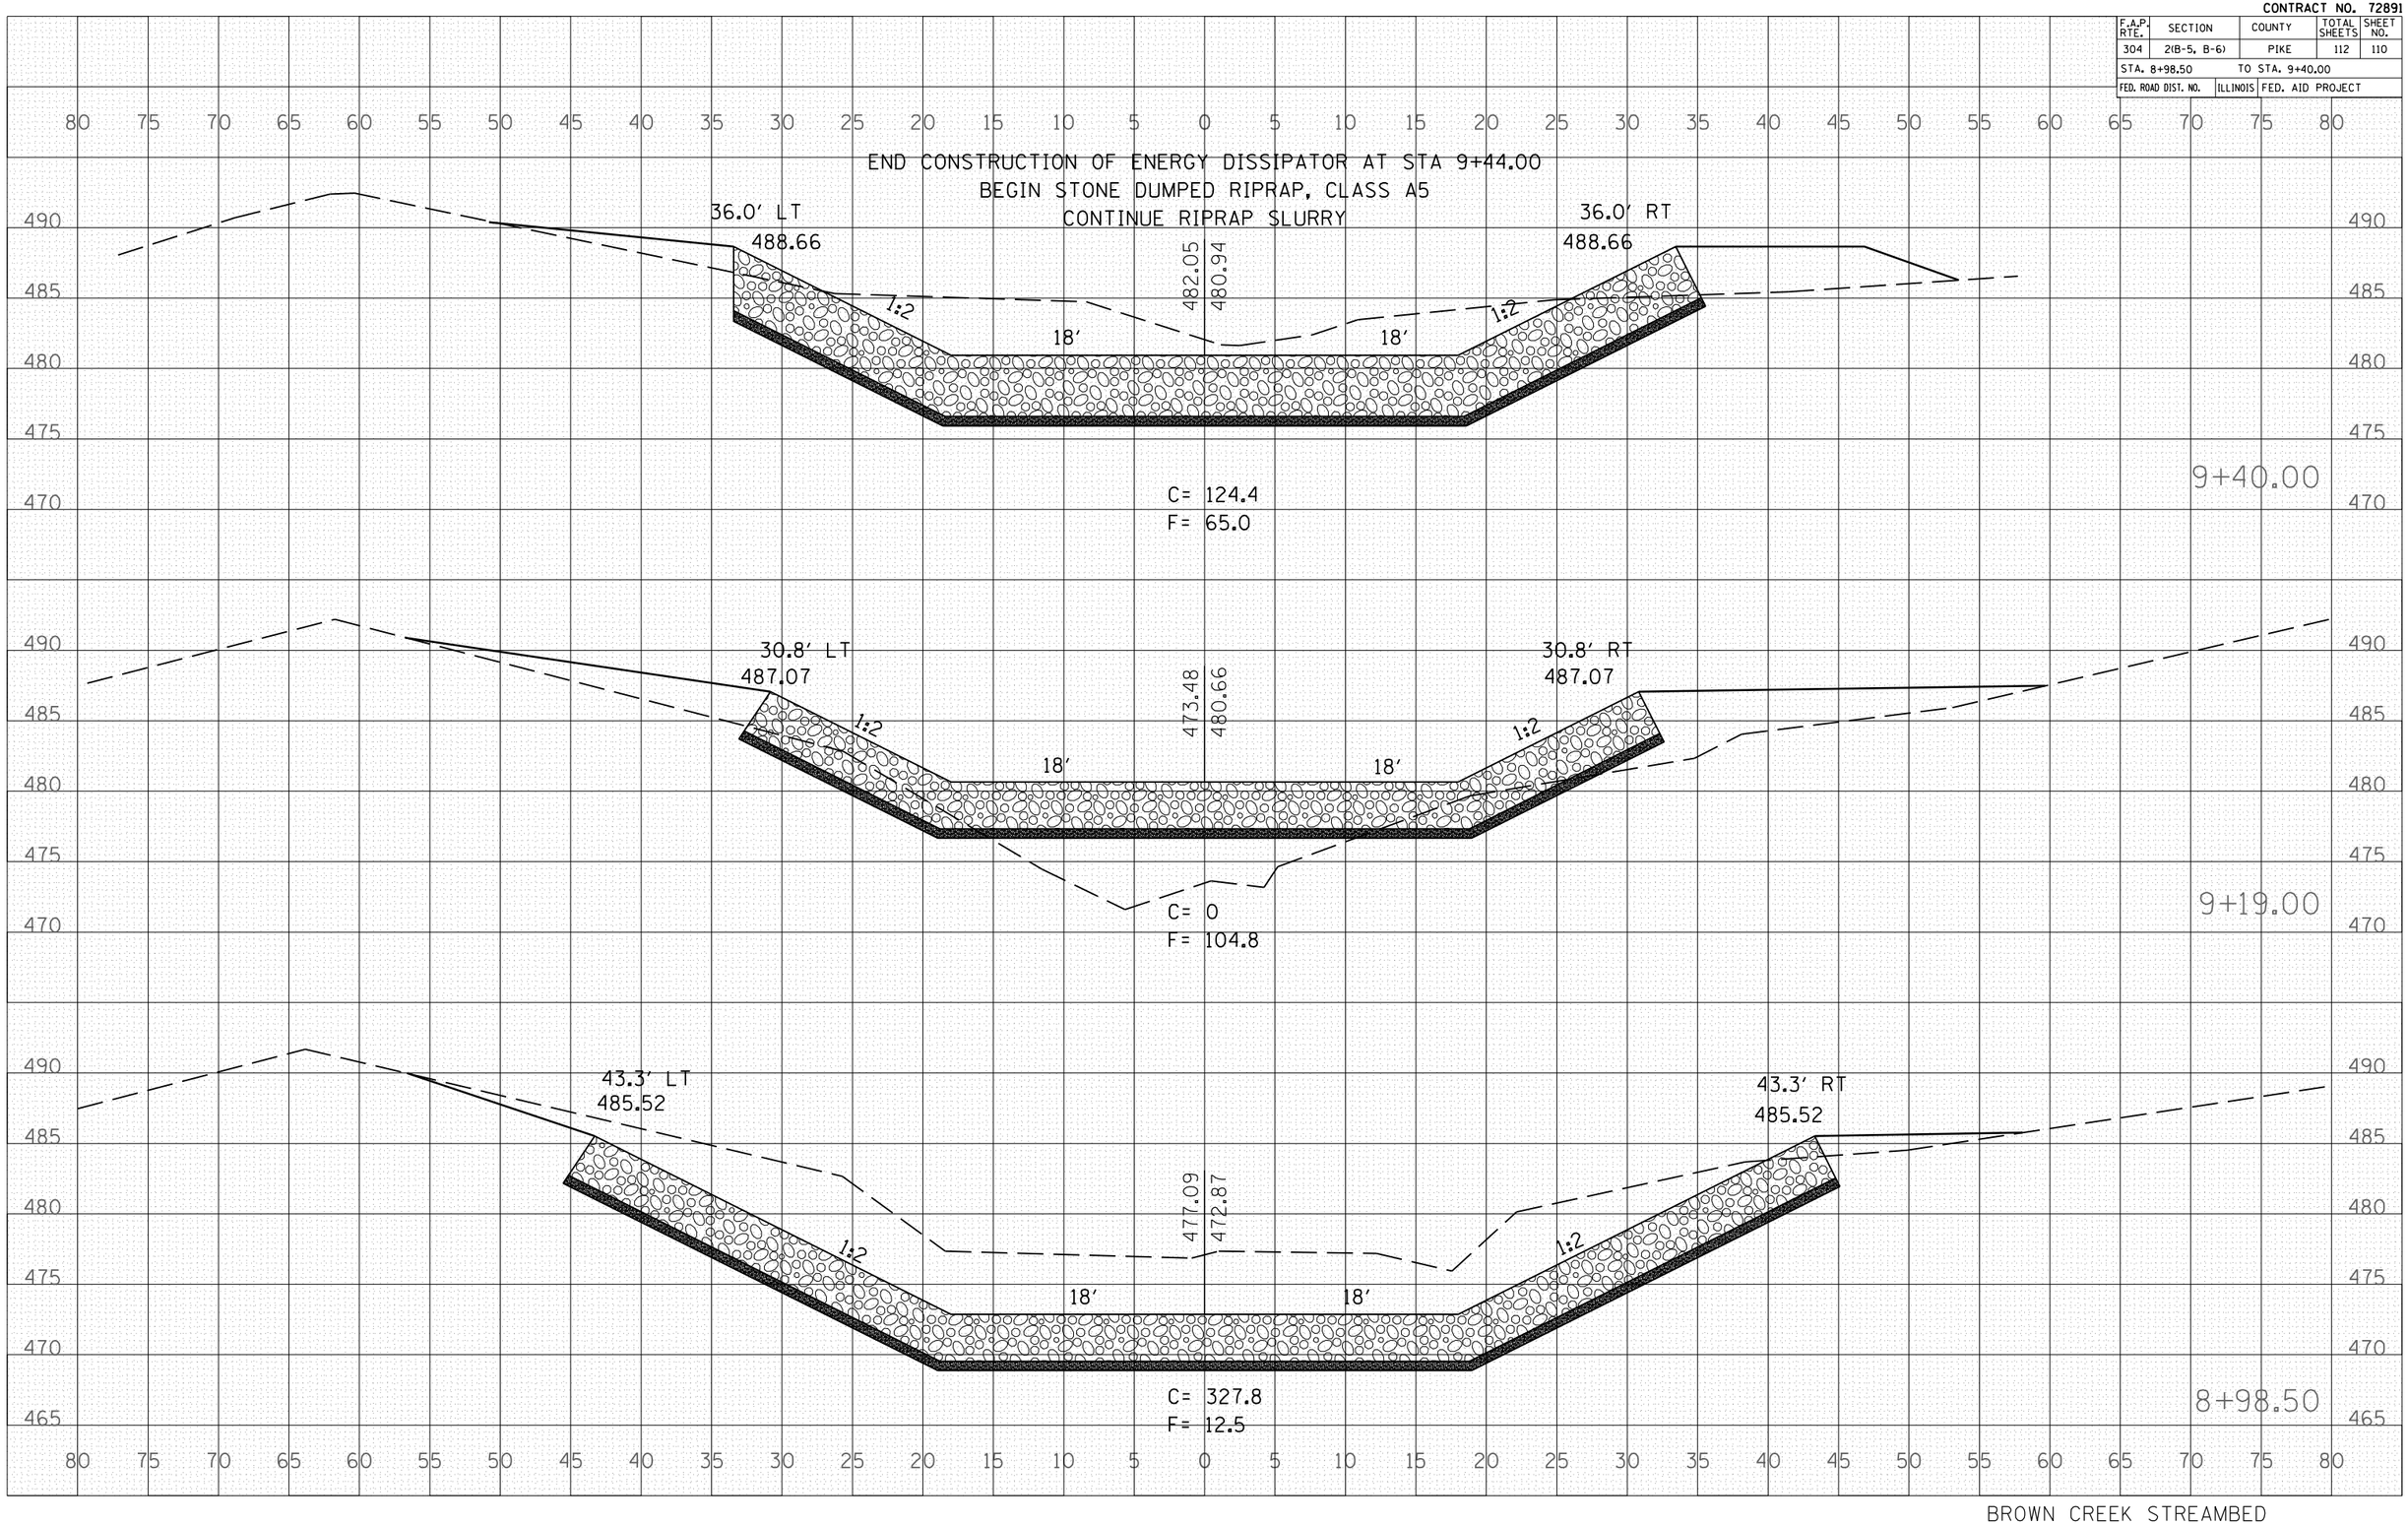


| FINAL SURVEY | BY | DATE |
|---|---|---|
| SURVEYED | | |
| PLOTTED | | |
| TRAVERSE | | |
| AREAS | | |
| AREAS CHECKED | | |
| NOTE BOOK | | |
| NO. | | |

| ORIGINAL SURVEY | BY | DATE |
|---|---|---|
| SURVEYED | | |
| PLOTTED | | |
| TRAVERSE | | |
| AREAS | | |
| AREAS CHECKED | | |
| NOTE BOOK | | |
| NO. | | |

PLOT DATE = 7/31/2007
FILE NAME = c:\Projects\d652484\psbo_final\psbo_840_psbo_sheet.dgn
PLOT SCALE = 10.5882 ' / IN.
USER NAME = loughlin1