CONTRACT NO. 74249

F.A.I. RTE.	SECTION	COUNTY	TOTAL SHEETS	SHEET NO.
57	*	VARIOUS	44	40

STA. 1281+52.60 TO STA. 1282+02.60

FED. ROAD DIST. NO. _ ILLINOIS FED. AID PROJECT

* D7 SAFETY 2008-2

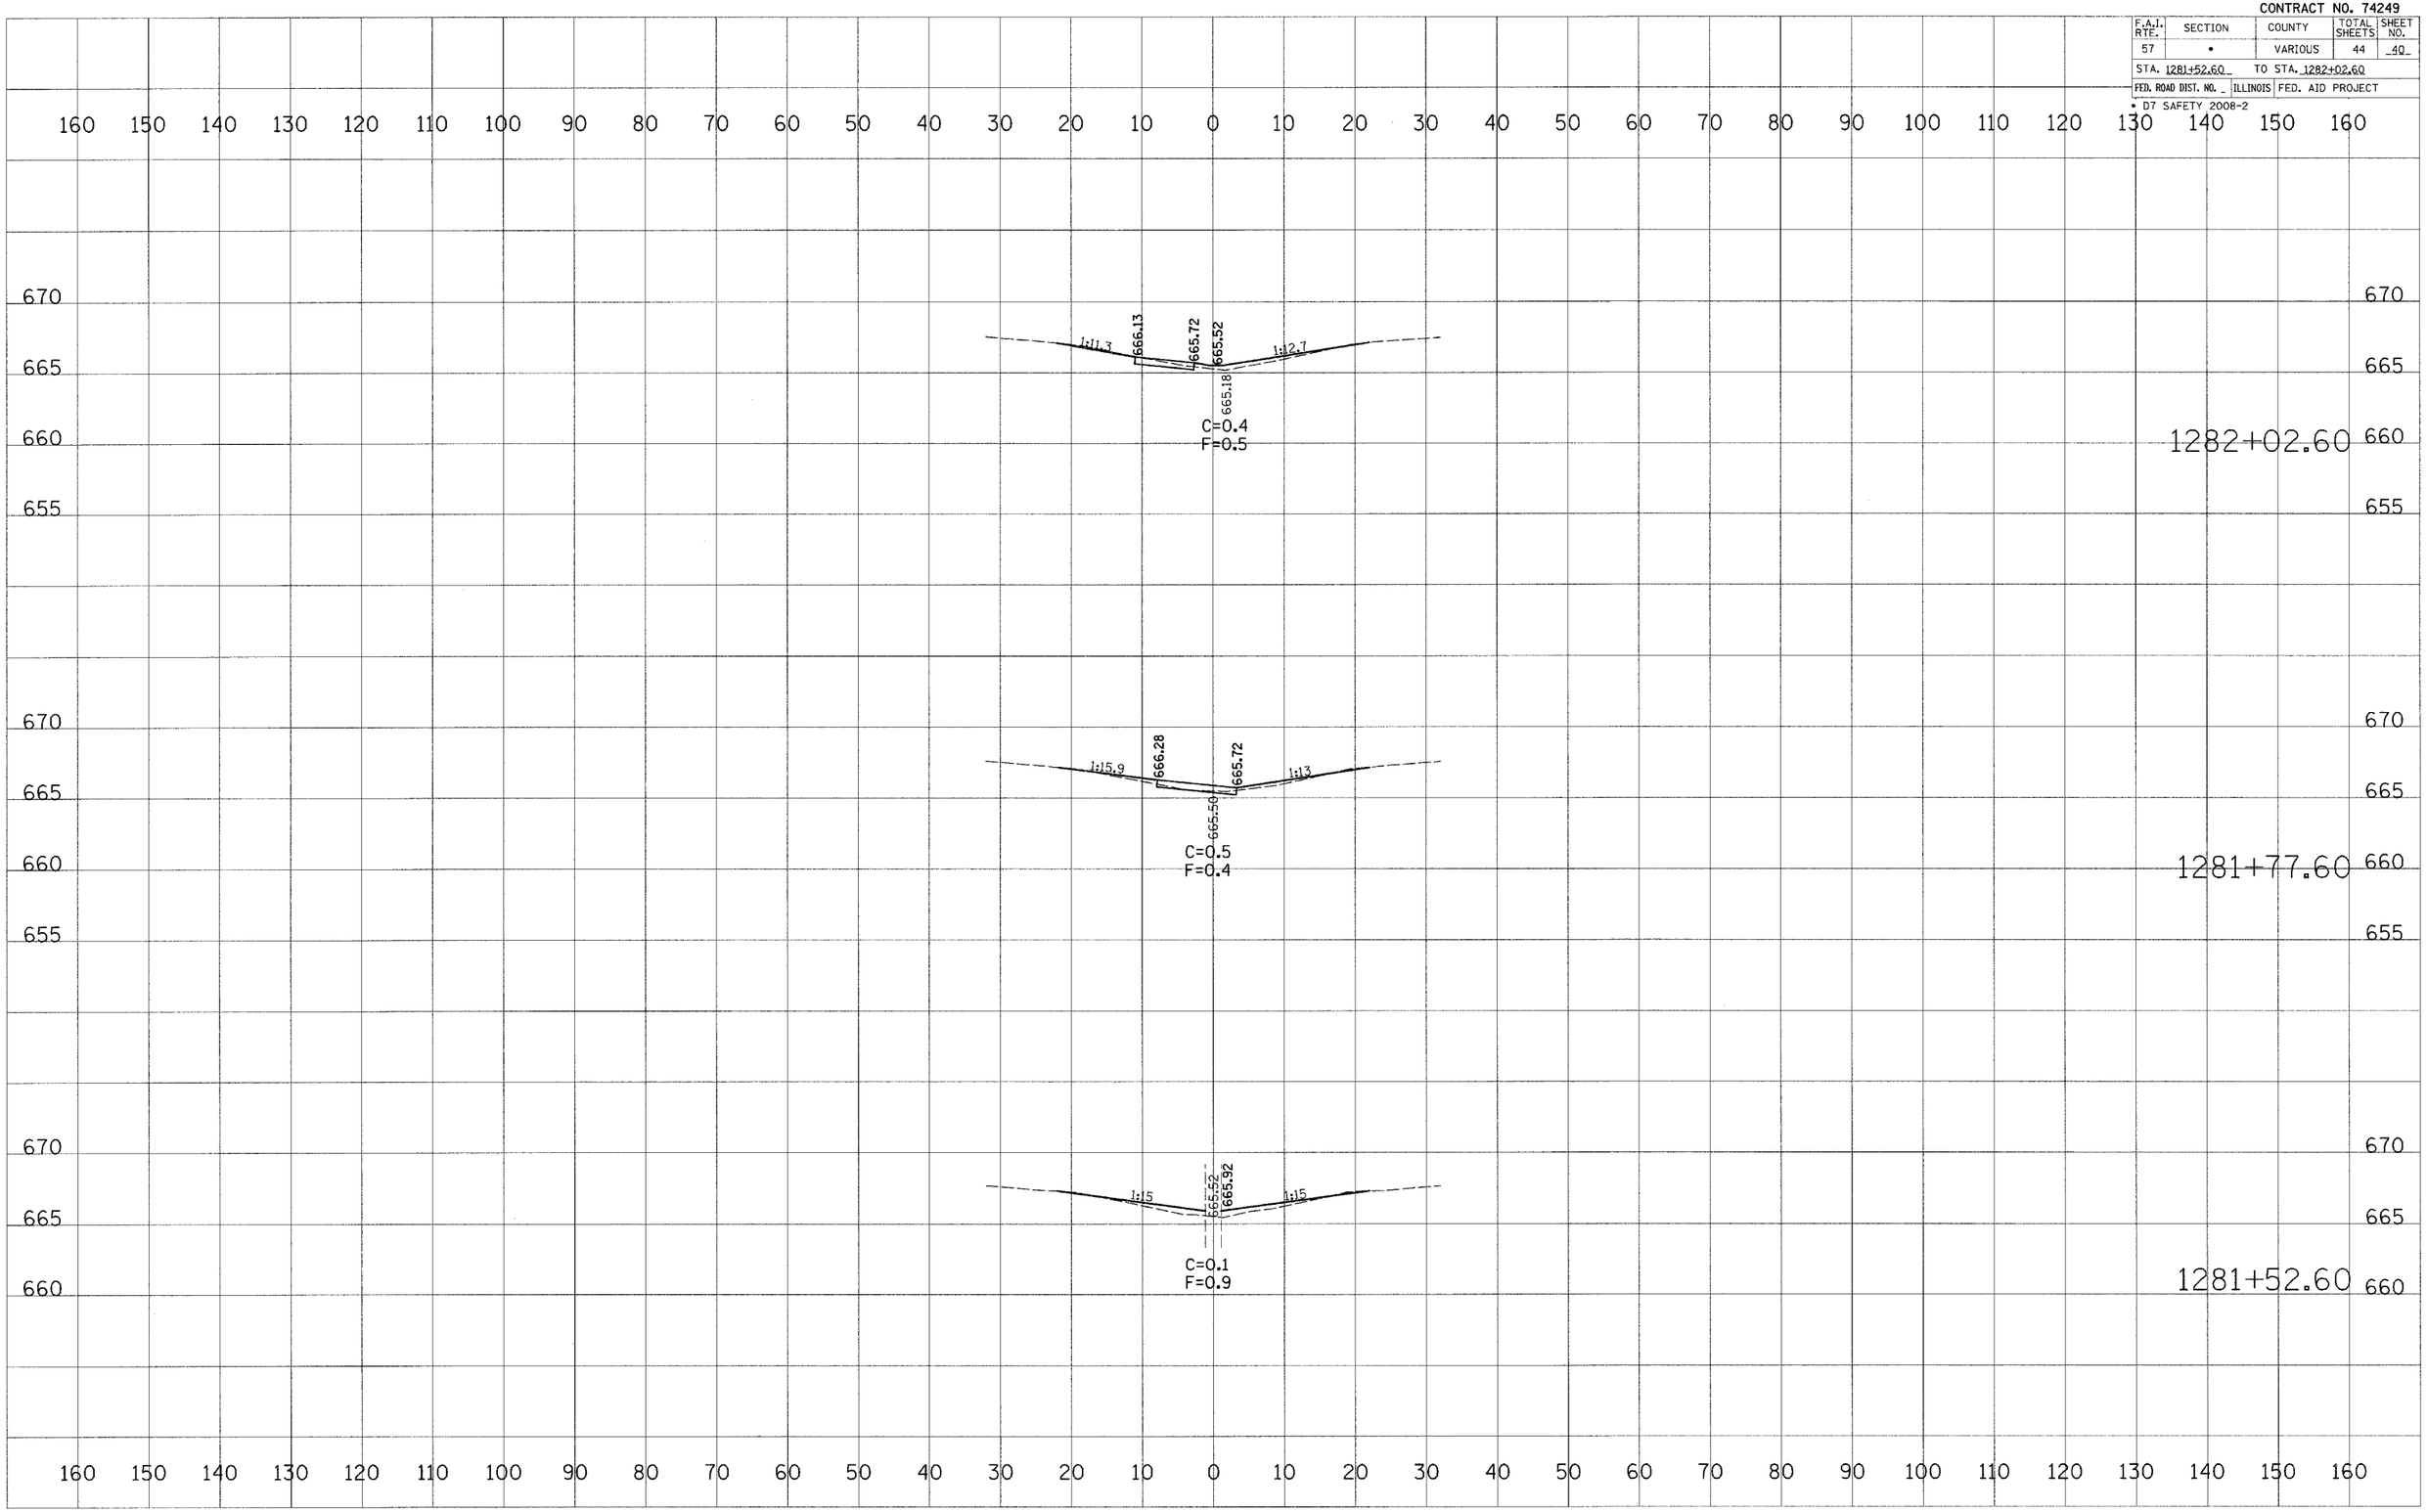

FINAL SURVEY	BY	DATE
SURVEYED		
PLOTTED		
TEMPLATE		
AREAS		
AREAS CHECKED		
NOTE BOOK NO.		

ORIGINAL SURVEY	BY	DATE
SURVEYED		
PLOTTED		
TEMPLATE		
AREAS		
AREAS CHECKED		
NOTE BOOK NO.		

PLOT DATE = 8/9/2007
FILE NAME = c:\pwworking\74249\d\vasshas1_74249.dgn
PLOT SCALE = 10.0000 ' / IN.
USER NAME = davisonjl

S.N. 015-0045