FAI ROUTE	SECTION	COUNTY	TOTAL SHEETS	SHEET NO
64	95-(5,6)RS-1	WASHINGTON		6
STA. _____		TO STA. _____		
CONTRACT NO.: 76A38				

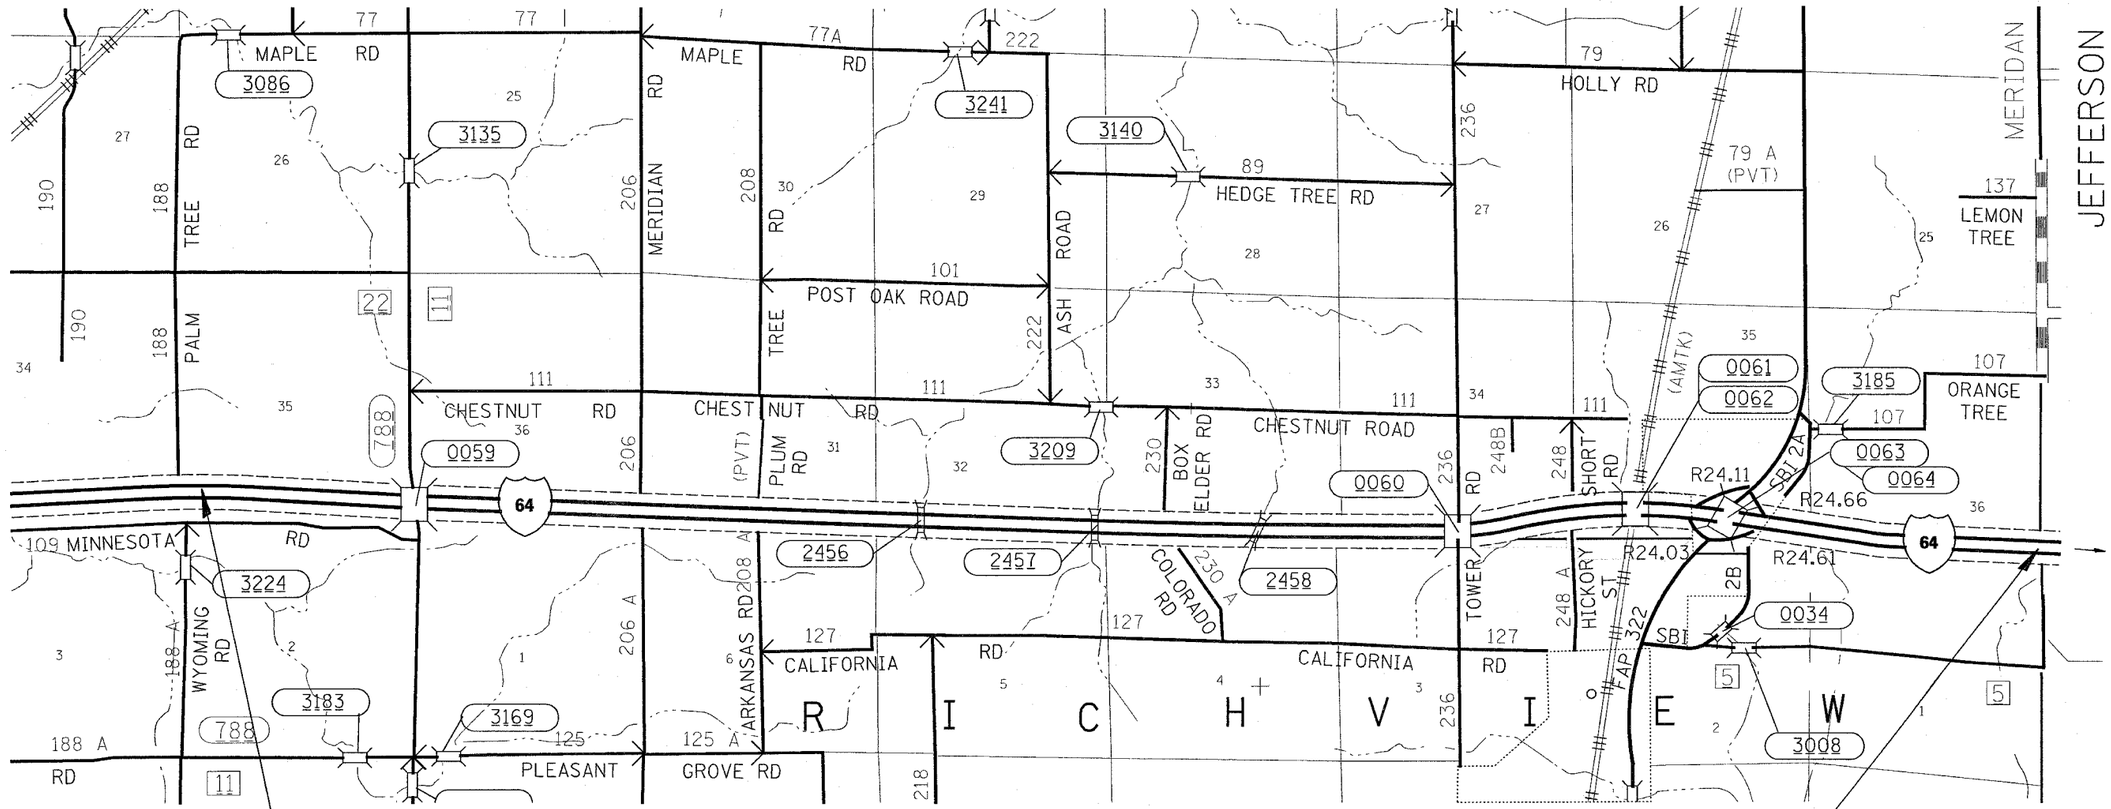

50' 0 50' 100'
SCALE: 1" = 50'

REVISIONS	
NAME	DATE

ILLINOIS DEPARTMENT OF TRANSPORTATION

LOCATION MAP

FAI ROUTE 64
SECTION 95-(5,6)RS-1
WASHINGTON COUNTY

DRAWN BY:

PLAN: SURVEYED / PLOTTED / ALIGNMENT CHECKED / RT. OF WAY CHECKED / CADD FILE NAME / NOTE BOOK NO. / BY / DATE

PROFILE: SURVEYED / PLOTTED / GRADES CHECKED / B.M. NOTED / STRUCTURE NOTATNS CHKD / NOTE BOOK NO. / BY / DATE

PLOT DATE = 8/21/2007
FILE NAME = c:\projects\ed01207\plan\pln01207b.dgn
PLOT SCALE = 50.000 ' / IN.
REFERENCE = REF