FAI ROUTE	SECTION	COUNTY	TOTAL SHEETS	SHEET NO
64	95-(5,6)RS-1	WASHINGTON	83	7
STA. _____ TO STA. _____				
CONTRACT NO.: 76A38				

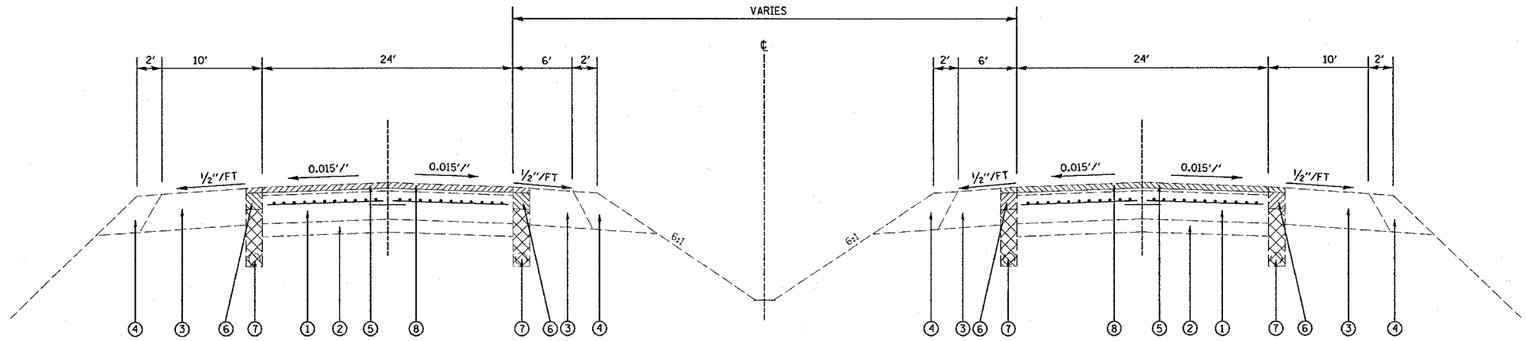

TYPICAL SECTION I-64

STA. 2935+25.00 TO STA. 3206+82.50
STA. 3233+89.25 TO STA. 3249+91.61
STA. 3274+69.87 TO STA. 3310+10.82
STA. 3329+80.82 TO STA. 3355+51.88

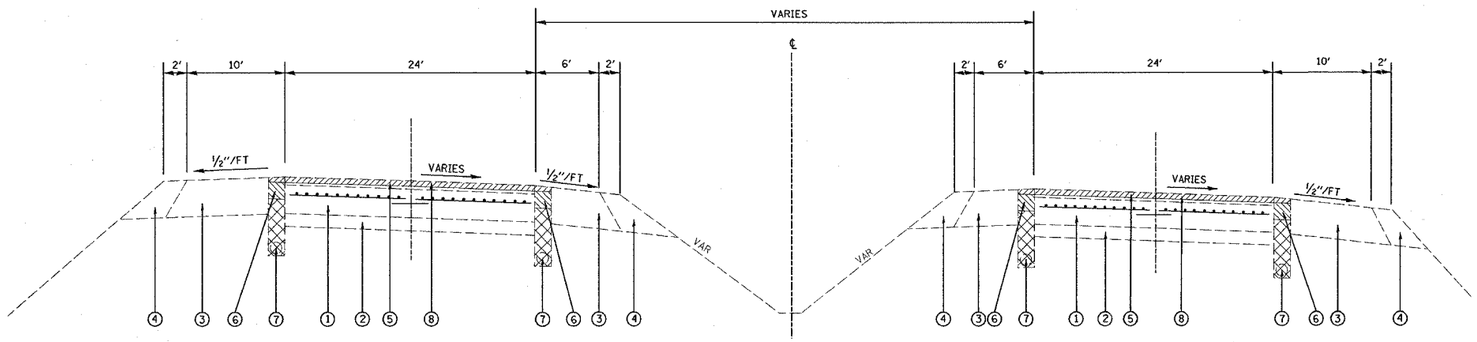

TYPICAL SECTION I-64

STA. 3249+91.61 TO STA. 3274+69.87

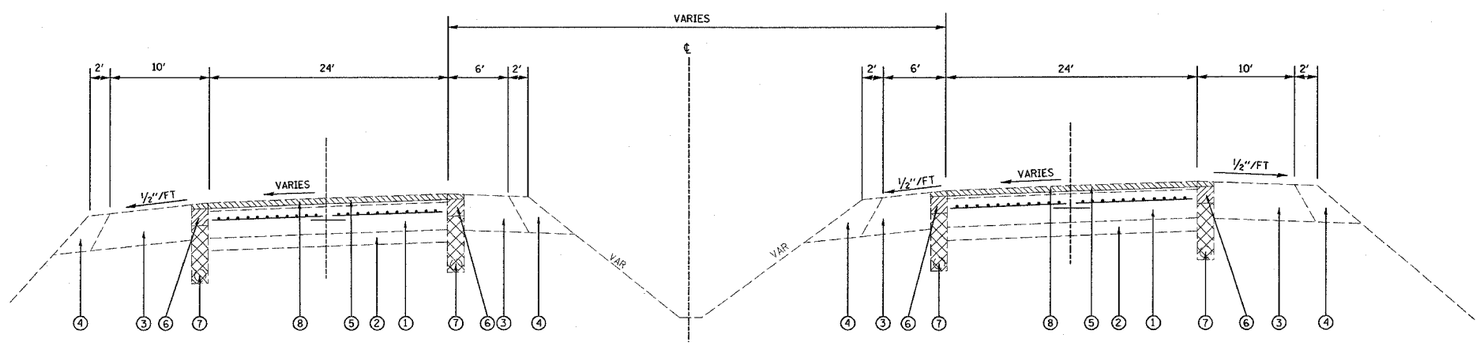

TYPICAL SECTION I-64

STA. 3206+82.56 TO STA. 3233+89.25
STA. 3310+10.82 TO STA. 3329+80.82

LEGEND

1. EXISTING CONT. REINFORCED P.C.C. PAVEMENT 8″
2. EXISTING STABILIZED SUB-BASE 4″
3. EXISTING STABILIZED SHOULDERS 11 1/4″
4. EXISTING AGGREGATE SHOULDER
5. EXISTING BITUMINOUS OVERLAY - 3 1/4″
6. PROPOSED SHOULDER REMOVAL & REPLACEMENT 5″
7. PROPOSED PIPE UNDERDRAIN REMOVAL
8. PROPOSED HOT-MIX ASPHALT SURFACE REMOVAL, 2″

REVISIONS	
NAME	DATE

ILLINOIS DEPARTMENT OF TRANSPORTATION

EXISTING TYPICAL SECTIONS

FAI ROUTE 64
SECTION 95-(5,6)RS-1
WASHINGTON COUNTY

DRAWN BY:

PLOT DATE: 8/21/2007

PLAN	BY	DATE
SURVEYED		
PLOTTED		
ALIGNMENT CHECKED		
RT.-OF-WAY PLANS CHECKED		
NOTE BOOK NO.	CADD FILE NAME	

$$DATE$$
8/21/2007
c:\pw_work\ca01287\plan\pln01287b.dgn
$$USER$$
$$REF-$$
$$REF-$$