CONTRACT NO. 76A39

| F.A.I. RTE. | SECTION | COUNTY | TOTAL SHEETS | SHEET NO. |
|---|---|---|---|---|
| 64 | 95-(5,6)RS-1 | WASHINGTON | 83 | 16 |
| STA. 2878+50 | | TO STA. 2943+00 | | |
| FED. ROAD DIST. NO. _ | ILLINOIS | FED. AID PROJECT | | |

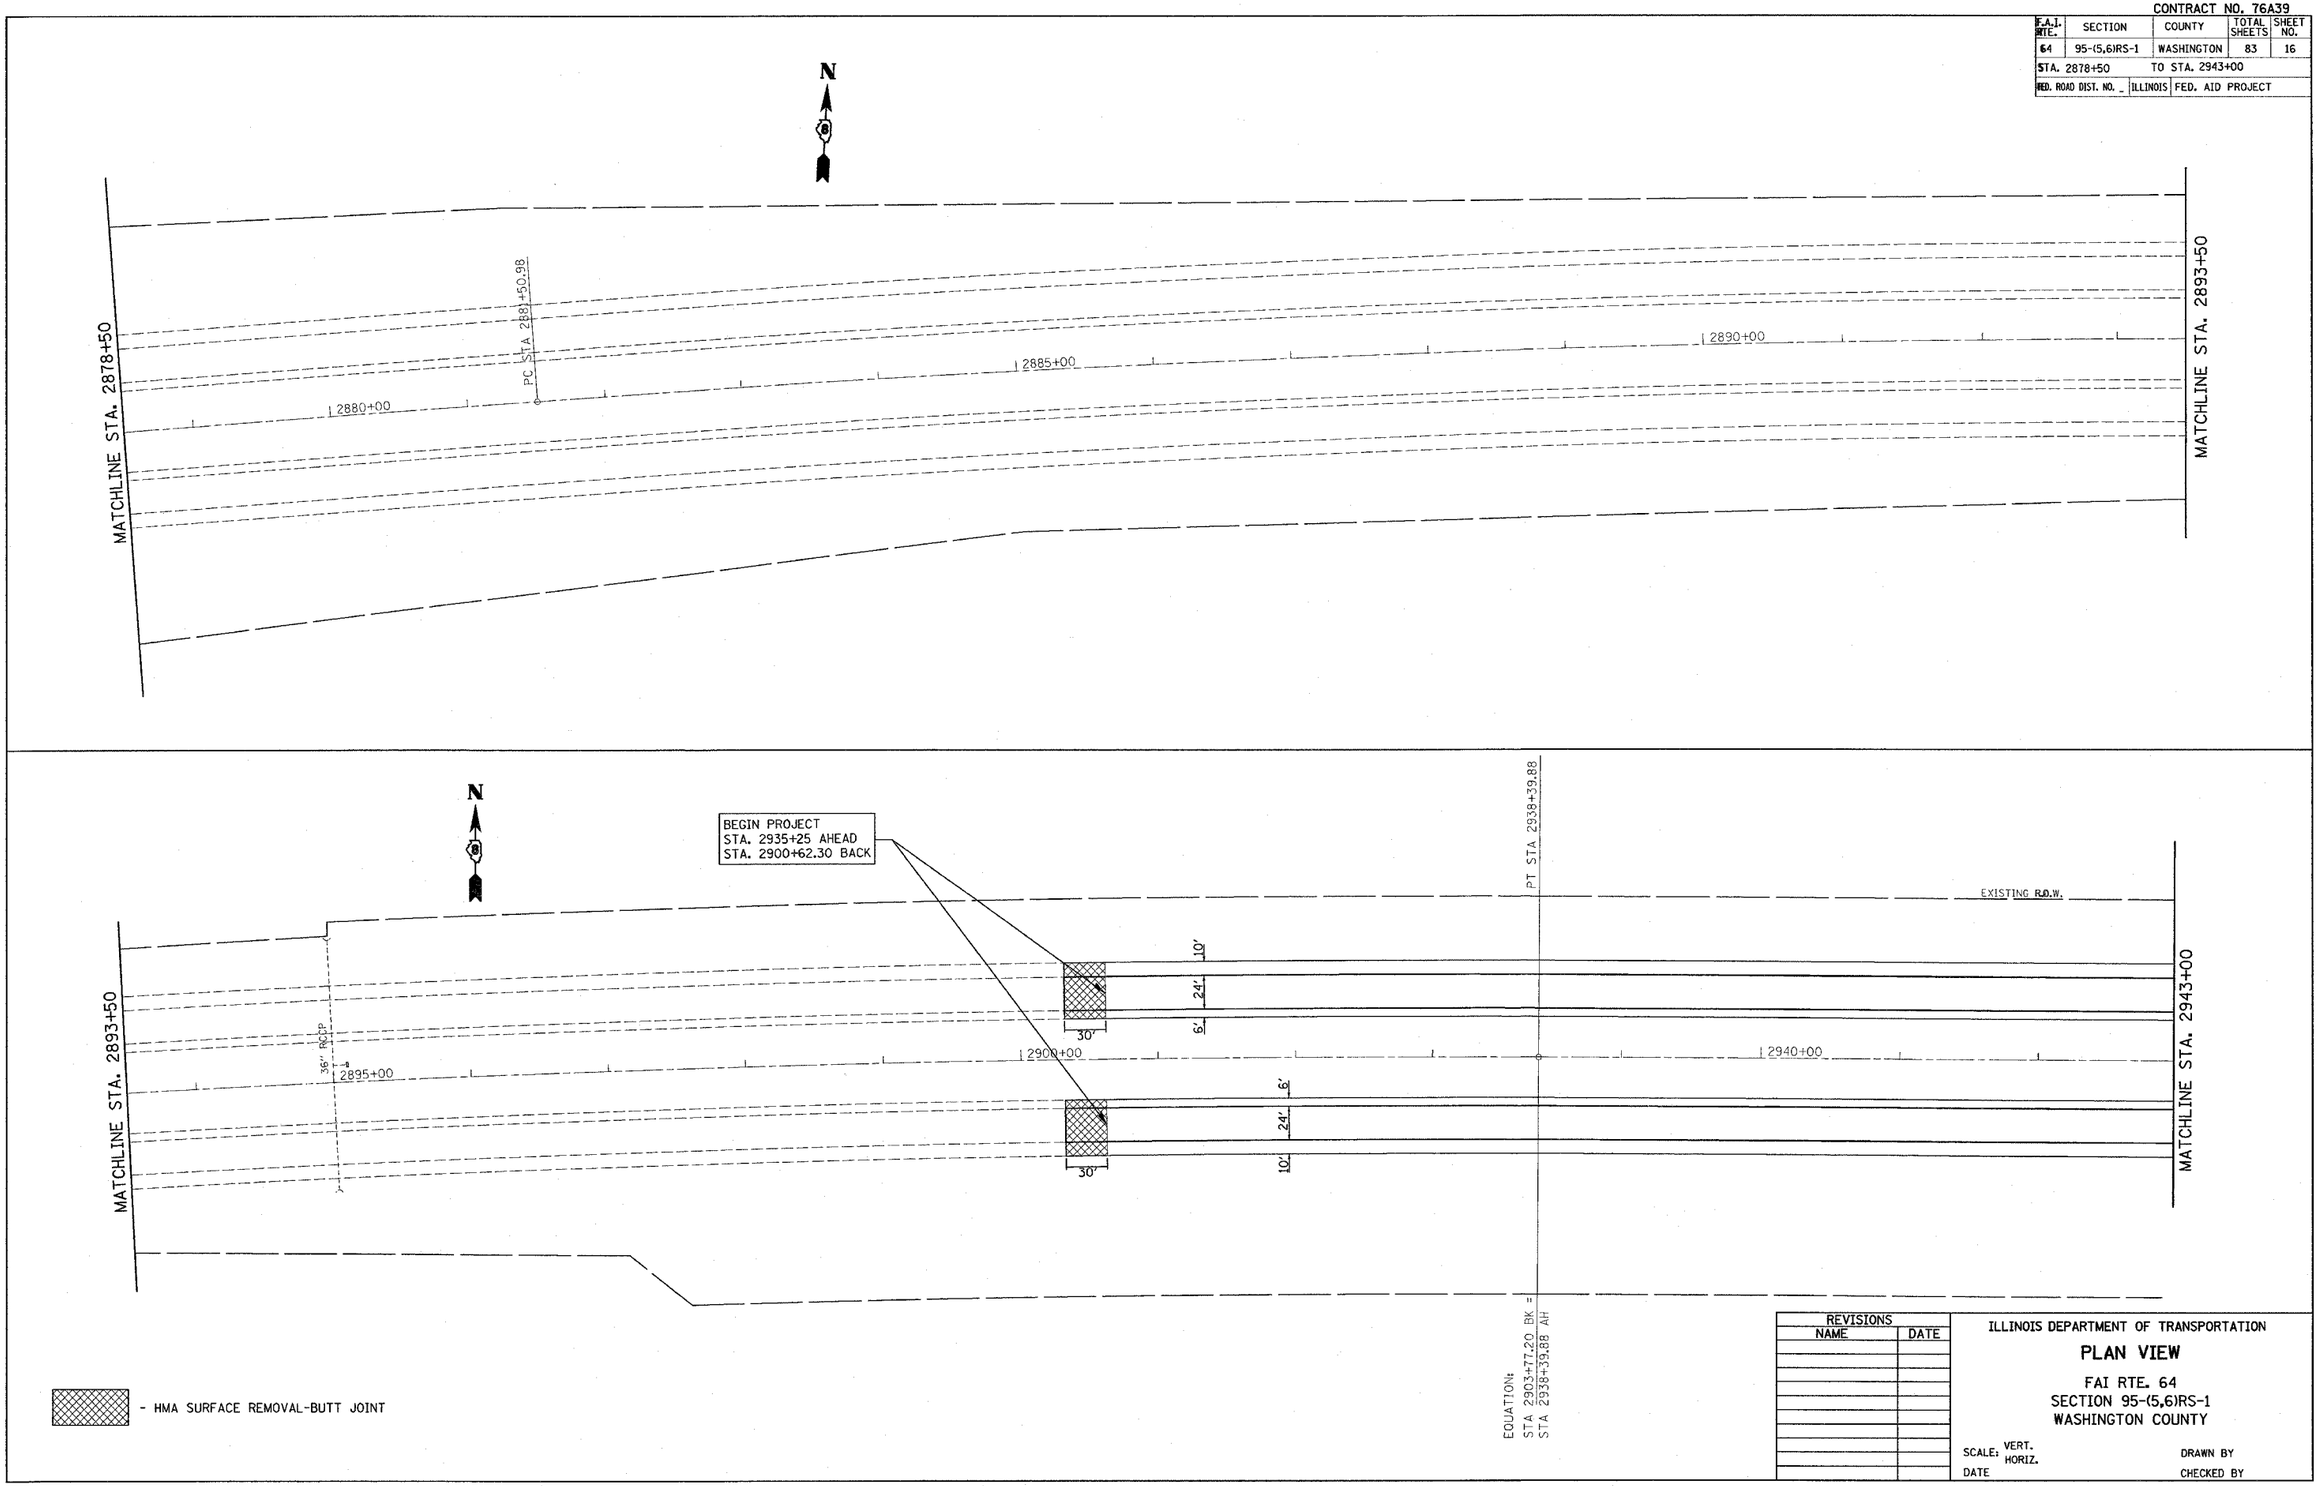


| REVISIONS | |
|---|---|
| NAME | DATE |
| | |

ILLINOIS DEPARTMENT OF TRANSPORTATION

**PLAN VIEW**

FAI RTE. 64
SECTION 95-(5,6)RS-1
WASHINGTON COUNTY

SCALE: VERT. HORIZ.
DATE
DRAWN BY
CHECKED BY

PLOT DATE = 8/21/2007
FILE NAME = c:\projects\ed01207\plan\pln01207b.dgn
PLOT SCALE = 50.000 ' / IN.
REFERENCE = $REF$