F.A. RTE.	SECTION	COUNTY	TOTAL SHEETS	SHEET NO.
	*	WILL	64	13
STA.	TO STA.			
FED. ROAD DIST. NO.	ILLINOIS	FED. AID PROJECT		
* 02-11106-01-BR	CONTRACT NO. 83949			

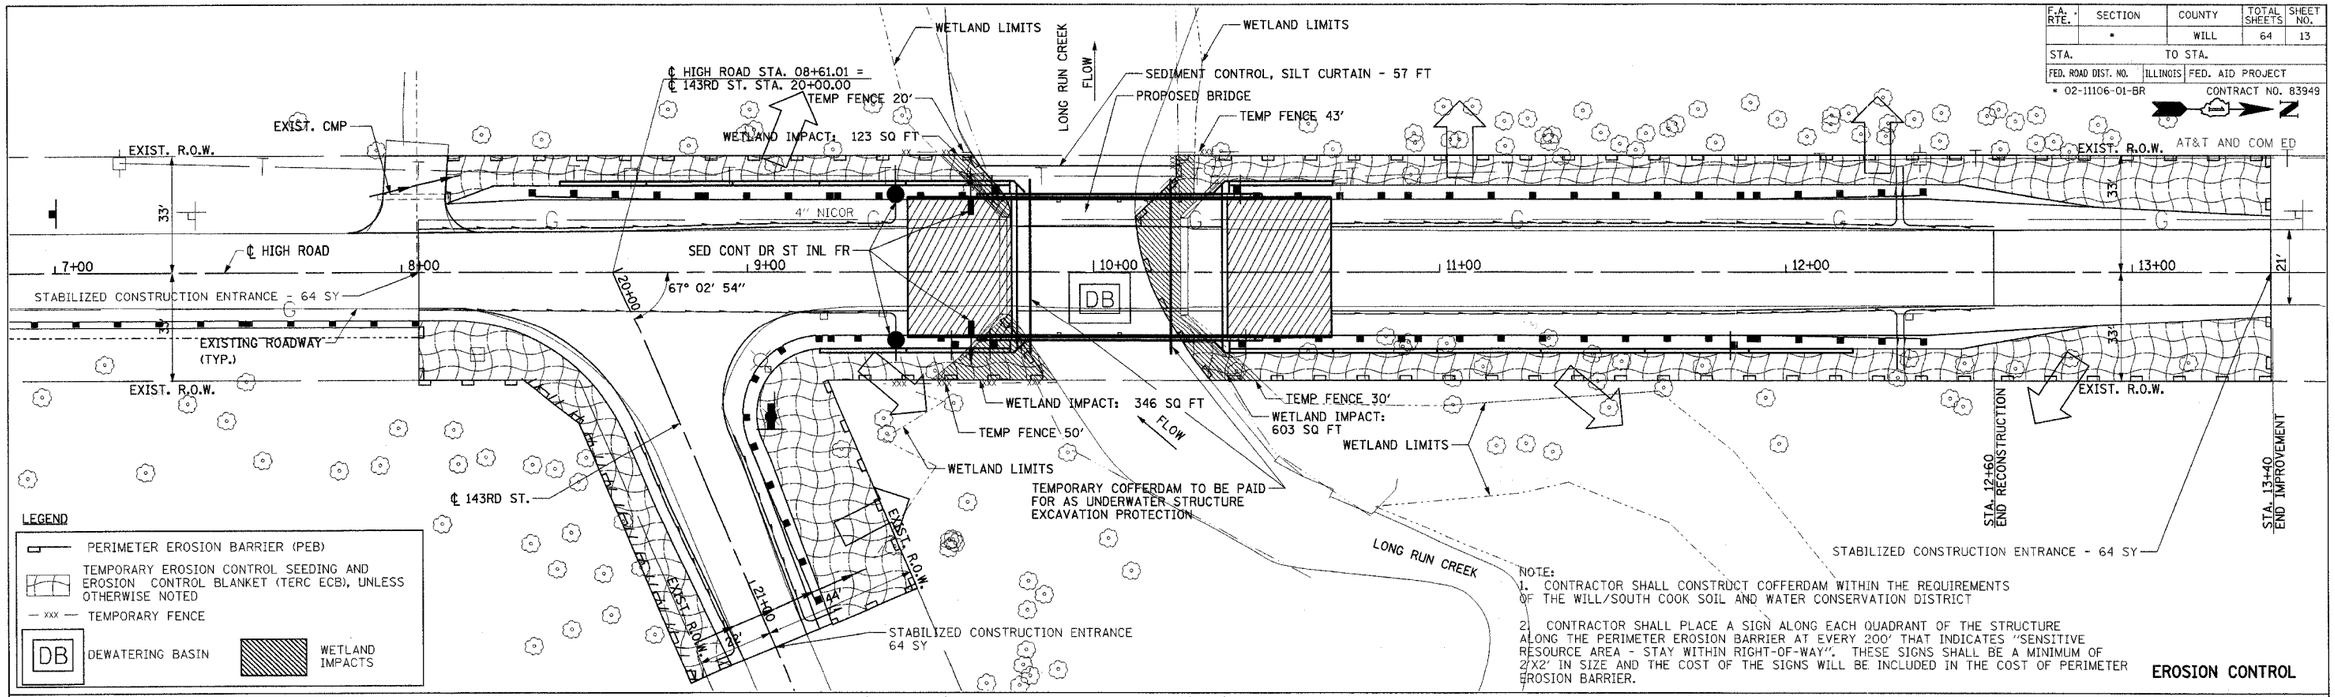

EROSION CONTROL

PAVEMENT MARKING & LANDSCAPING

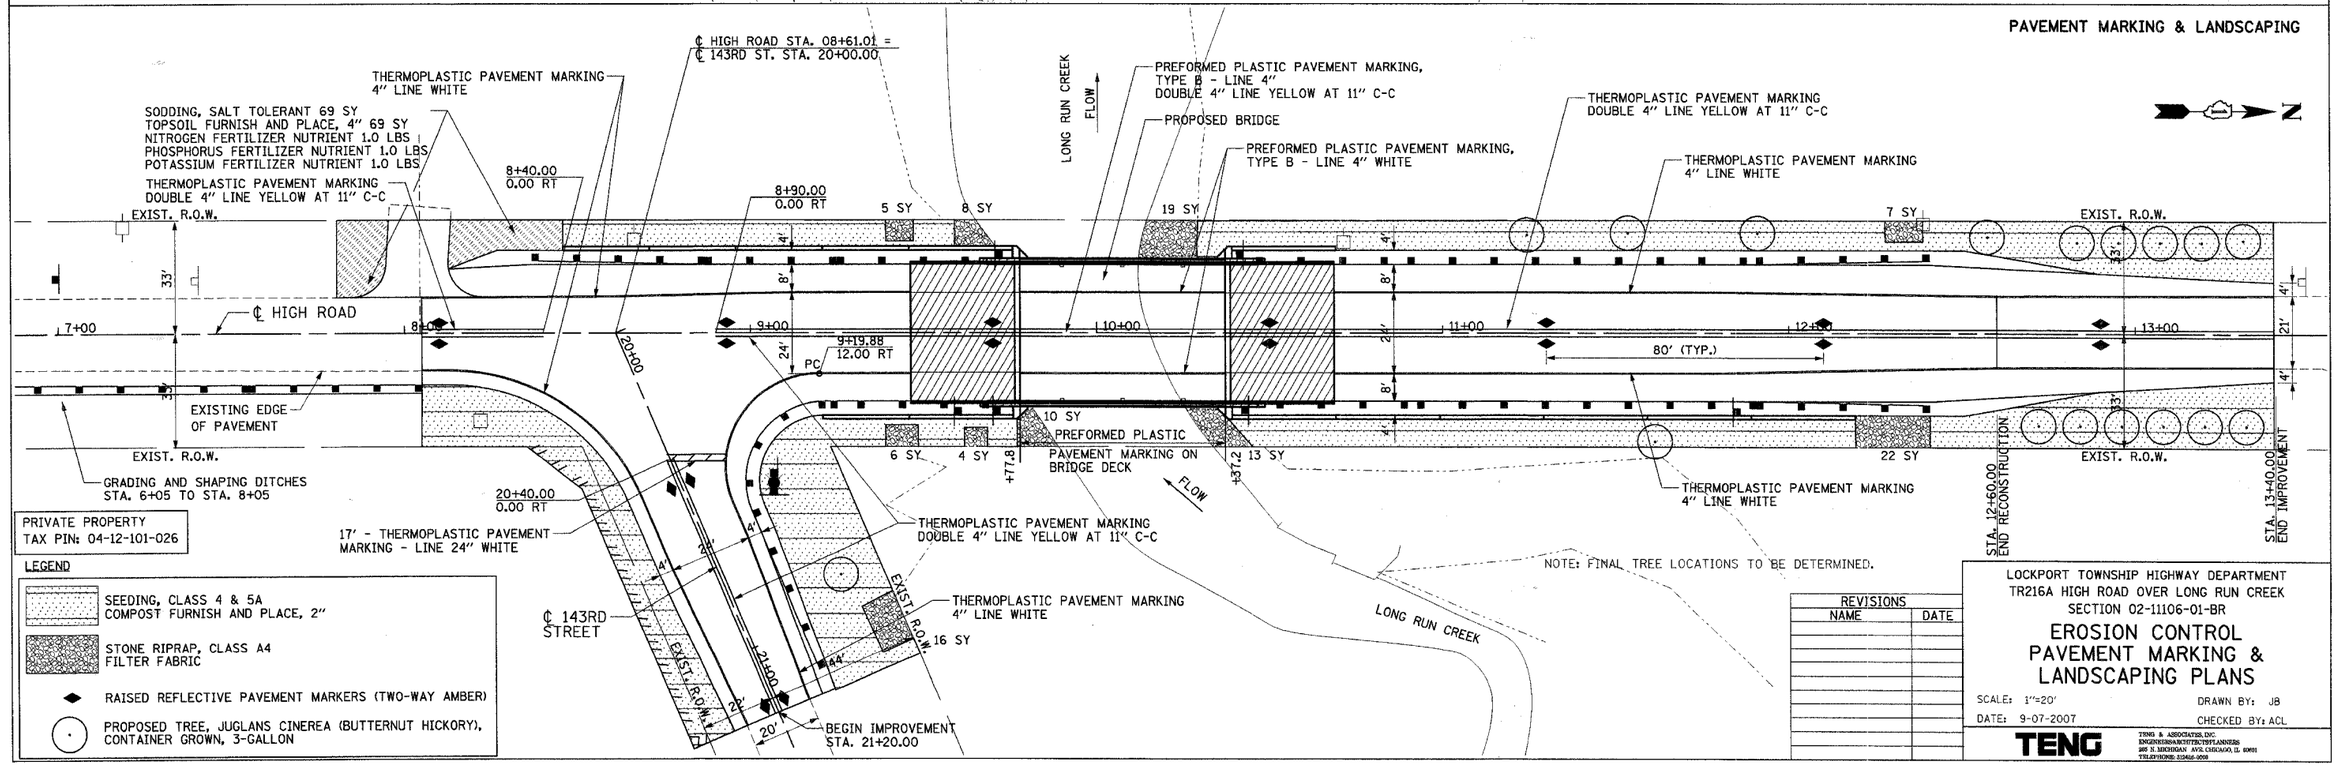

REVISIONS	
NAME	DATE

LOCKPORT TOWNSHIP HIGHWAY DEPARTMENT
TR216A HIGH ROAD OVER LONG RUN CREEK
SECTION 02-11106-01-BR

EROSION CONTROL PAVEMENT MARKING & LANDSCAPING PLANS

SCALE: 1"=20' DRAWN BY: JB
DATE: 9-07-2007 CHECKED BY: ACL

TENG

TENG & ASSOCIATES, INC.
ENGINEERING/ARCHITECTS/PLANNERS
205 N. MICHIGAN AVE, CHICAGO, IL 60601
TELEPHONE: 312-616-0000

...\TP00DRHL.DGN ...\ALT00R67.DGN ...\VPW00RHN.DGN ...\TB00RES.DGN ...\TP00DRHL.DGN ...\ALT00R67.DGN ...\SUR00RELDGN ...\ERO00RHP.DGN ...\SUR00RELDGN ...\RDW00RHP.DGN ...\TP00DRE3.DGN ...\TP00DRE3.DGN ...\RDW00RPSY.DGN ...\RDW00WRLD.DGN
9-07-2007, 20:23:4
S:\DOCUMENT\02329902\CIVIL\DGN\PVM00RHP.DGN
BXMDRU.0