F.A. RTE.	SECTION	COUNTY	TOTAL SHEETS	SHEET NO.
	*	WILL	64	23
STA.		TO STA.		
FED. ROAD DIST. NO.	ILLINOIS	FED. AID PROJECT		
* 02-11106-01-BR		CONTRACT NO. 83949		

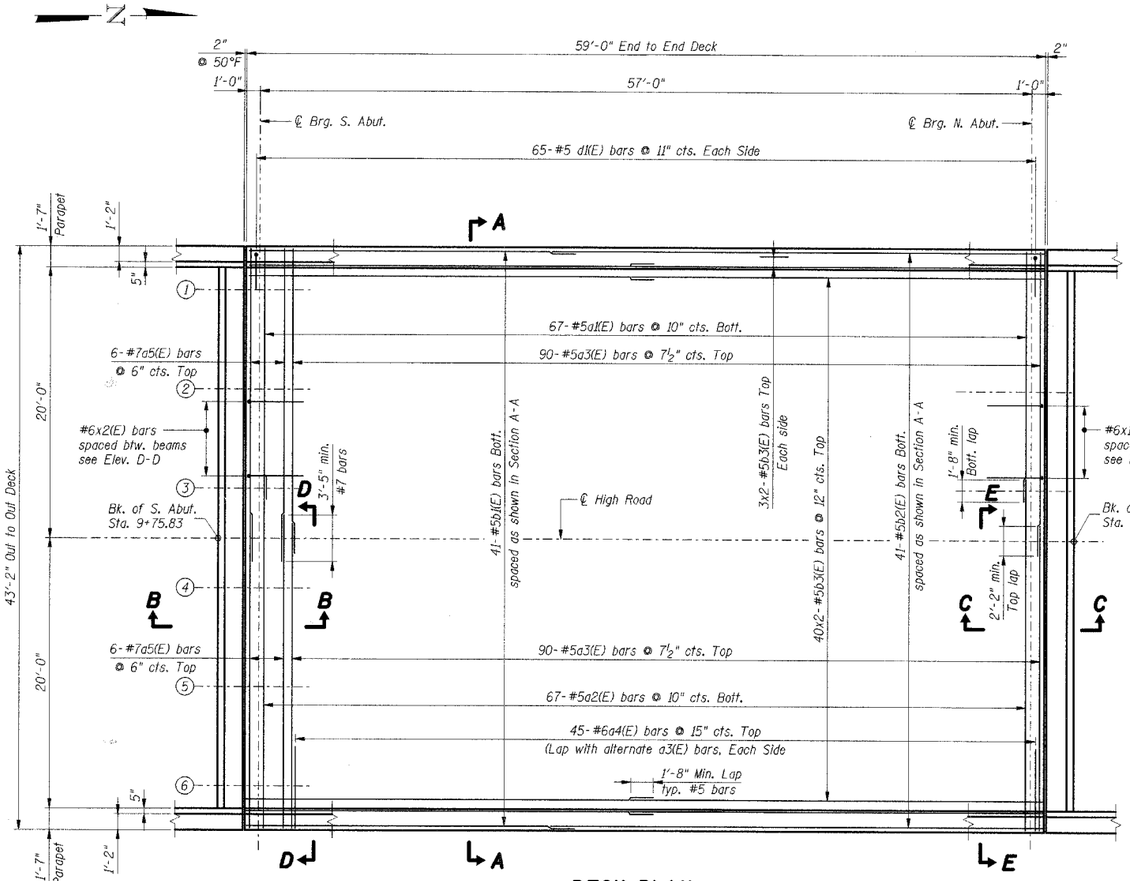

DECK PLAN

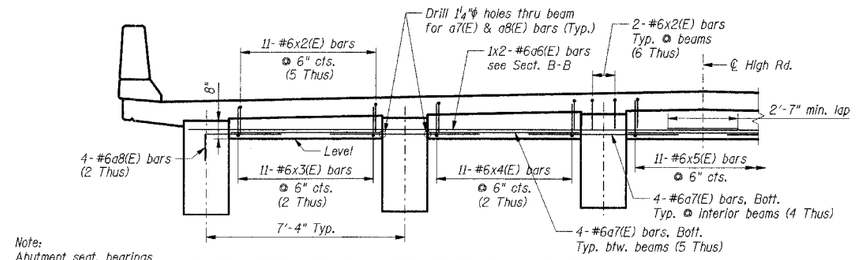

Note:
Abutment seat, bearings & re-bars in slab not shonw for clarity.

ELEVATION D-D - DIAPHRAGM AT SO. ABUT.

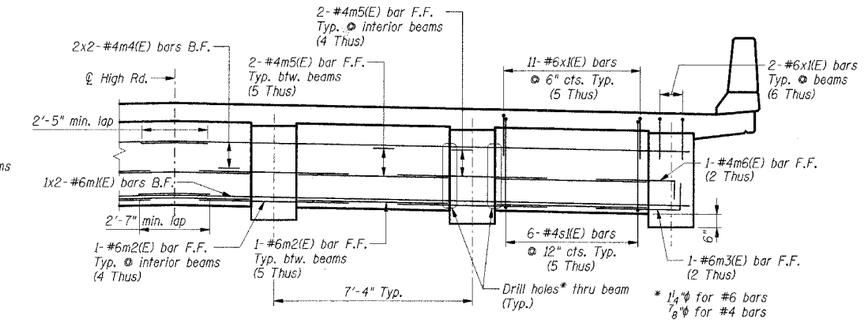

ELEVATION E-E - DIAPHRAGM AT NO. ABUT.

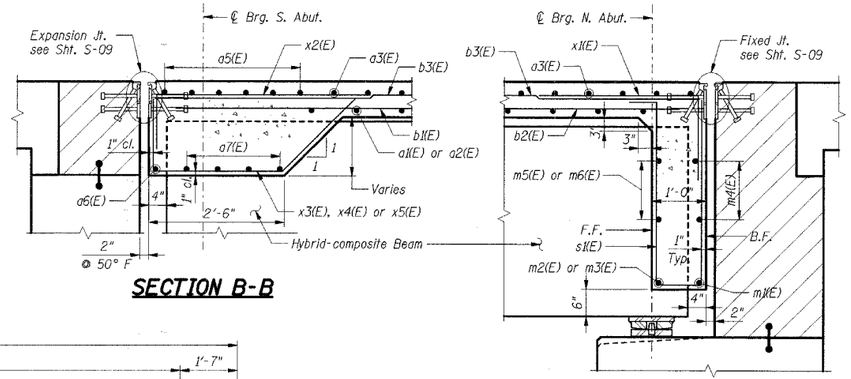

SECTION B-B

SECTION C-C

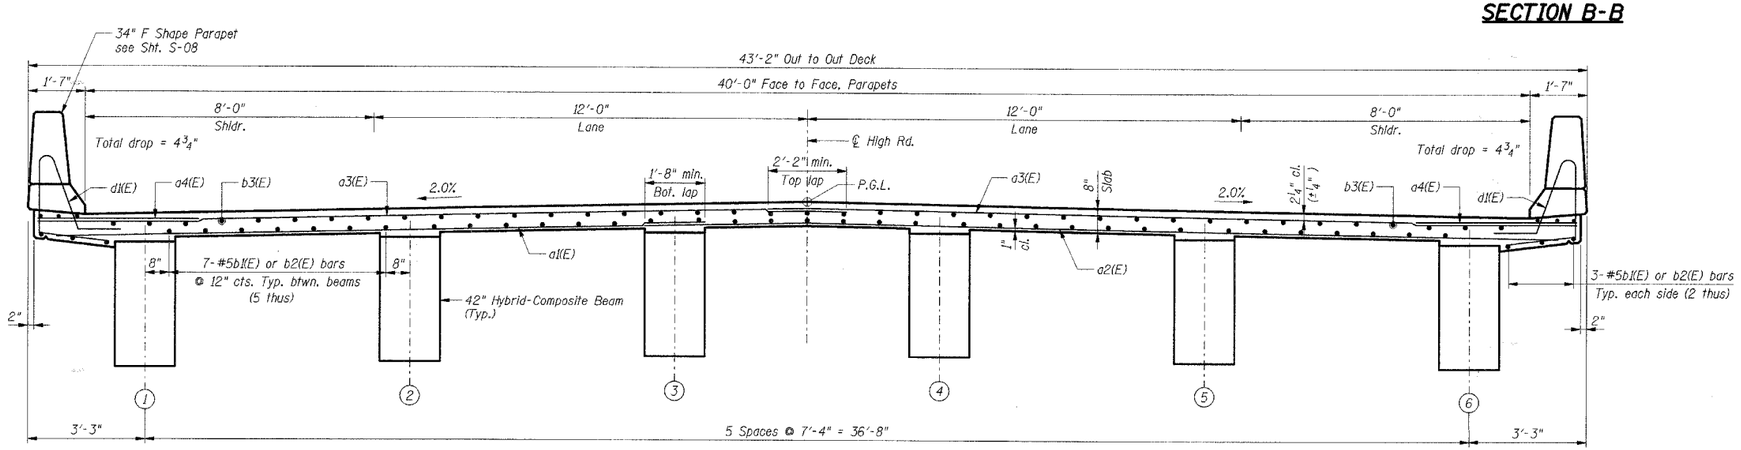

SECTION A-A

Notes:
1. Reinforcement bars designated (E) shall be epoxy coated.
2. Bars indicated thus 3x2-#5 etc. Indicates 3 lines of bars with 2 lengths per line.
3. For Bar List and Bill of Material see Sheet S-08.
4. For parapet reinforcement see Sheet S-08.
5. Reinforcement bars in diaphragms are billed with superstructure on sheet S-08.
6. Concrete in diaphragms is included in Concrete Superstructure on sheet S-08.
7. Hatched area to be poured after superstructure forms have been removed. Quantity of concrete included with Concrete Superstructure on sheet S-08.

SHT. S-07 OF 28

REVISIONS NAME	DATE

LOCKPORT TOWNSHIP HIGHWAY DEPARTMENT
TR216A HIGH ROAD OVER LONG RUN CREEK
SECTION 02-11106-01-BR

DECK PLAN AND CROSS SECTION

SCALE:
DRAWN BY: KK, HBJ
DATE: 9-07-2007
CHECKED BY: JRH

TENG
TENG & ASSOCIATES, INC.
ENGINEERS/ARCHITECTS/PLANNERS
300 N. MICHIGAN AVE. CHICAGO, IL 60601
TELEPHONE 312/616-0300

BGKGHRJJO

S:\TB\00468.DGN, ..\DKPOOR4F.DGN, ..\DKPOOR4F.DGN, ..\DKPOOR4F.DGN, ..\BRGOOR4N.DGN
9-07-2007, 9:06:13 S:\DOCUMENT\02339902\STRUCTURAL\DKPOOR4F.DGN