F.A. RTE.	SECTION	COUNTY	TOTAL SHEETS	SHEET NO.
	•	WILL	64	33
STA.		TO STA.		
FED. ROAD DIST. NO.	ILLINOIS	FED. AID PROJECT		
• 02-11106-01-BR		CONTRACT NO. 83949		

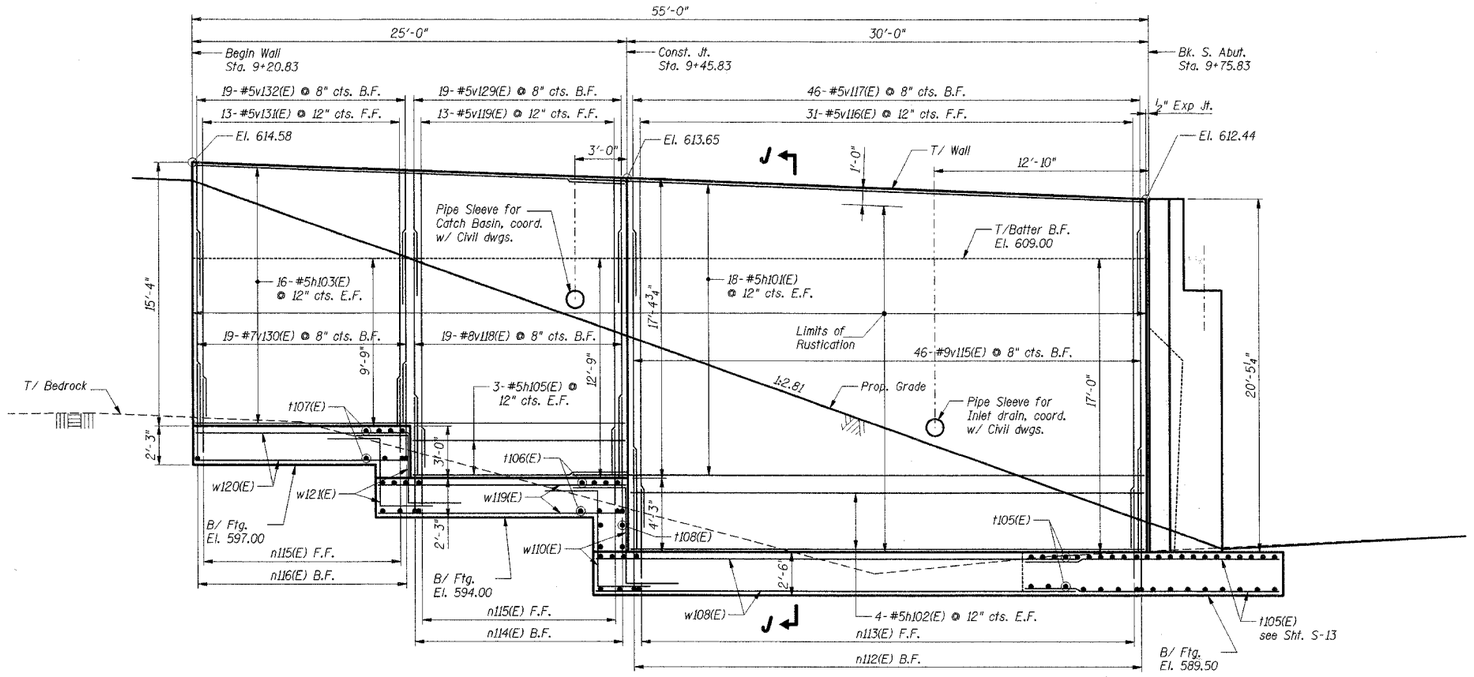

ELEVATION - SE RETAINING WALL

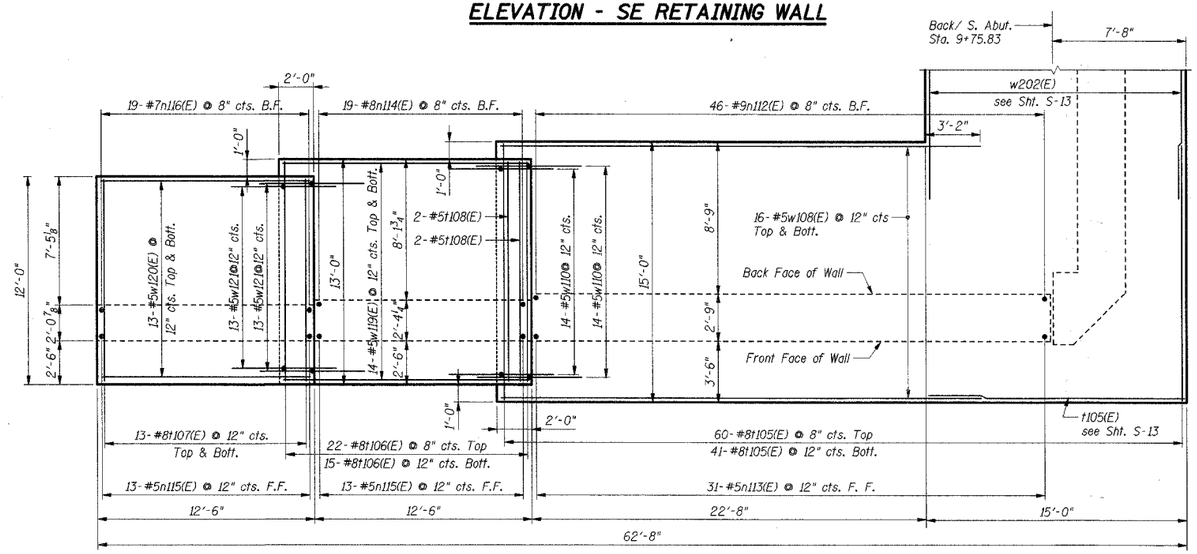

FOOTING PLAN - SE RETAINING WALL

Notes:

1. Work this sheet with Shts. S-13 thru S-24.
2. Reinfocement bars designated (E) shall be epoxy coated.
3. F.F. denotes Front Face.
   B.F. denotes Back Face.
4. For Bar List & Bill of Material, see Sht. S-24.
5. For Section J-J, see Sht. S-23.

SHT. S-17 OF 28

REVISIONS	
NAME	DATE

LOCKPORT TOWNSHIP HIGHWAY DEPARTMENT
TR216A HIGH ROAD OVER LONG RUN CREEK
SECTION 02-11106-01-BR

SOUTHEAST RETAINING WALL PLAN AND ELEVATION

SCALE:
DRAWN BY: KK
DATE: 9-07-2007
CHECKED BY:

TENG

TENG & ASSOCIATES, INC.
ENGINEERS/ARCHITECTS/PLANNERS
983 N. MICHIGAN AVE. CHICAGO, IL 60601
TELEPHONE 312/861-0900

..\DPEC08PLDGN...\TTE90PK8.DGN S:\DOCUMENT\02322990\STRUCT\DGN\RETGDRWG.DGN
9-07-2007, 17:38:55
ERWINCC