F.A. RTE.	SECTION	COUNTY	TOTAL SHEETS	SHEET NO.
	*	WILL	64	38
STA.		TO STA.		
FED. ROAD DIST. NO.	ILLINOIS	FED. AID PROJECT		
* 02-11106-01-BR		CONTRACT NO. 83949		

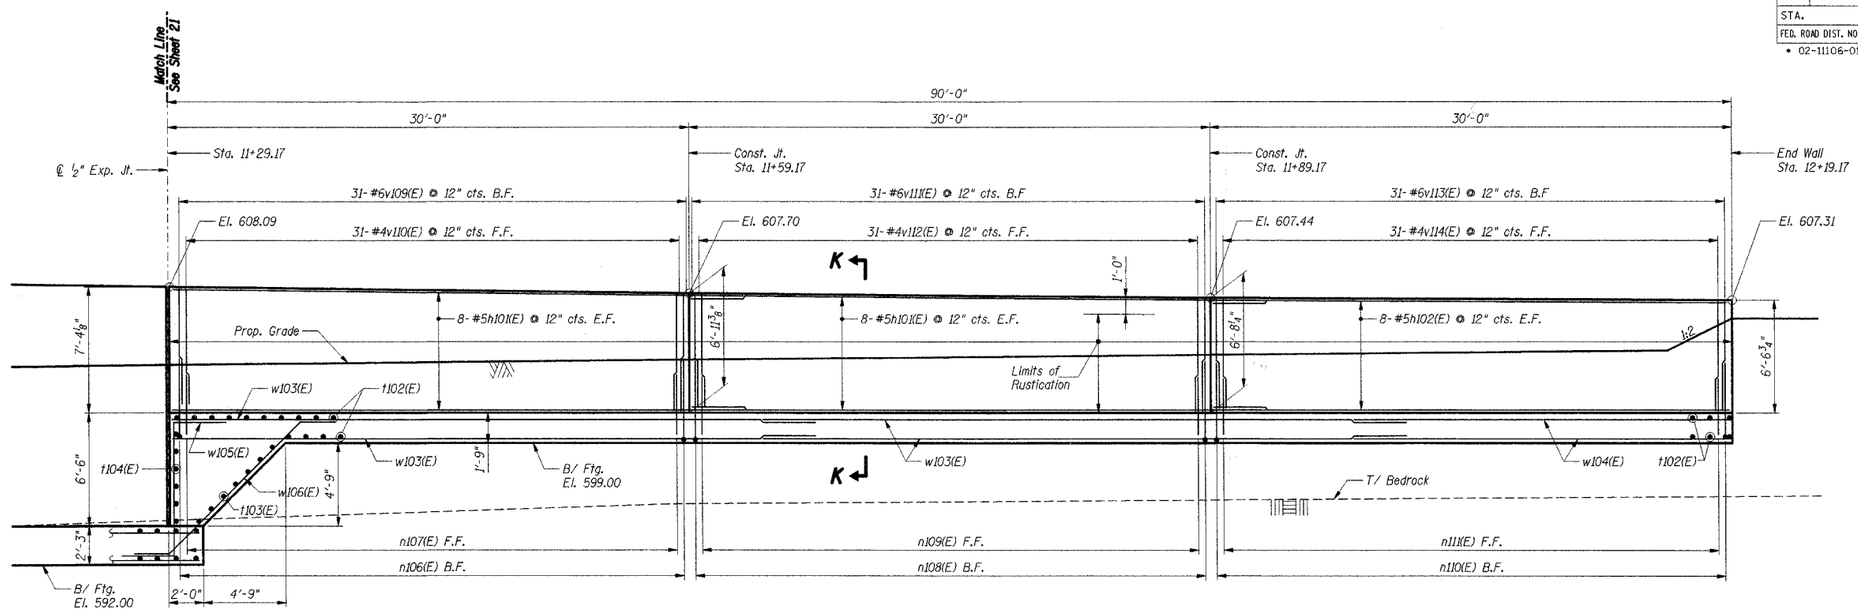

ELEVATION - NE RETAINING WALL

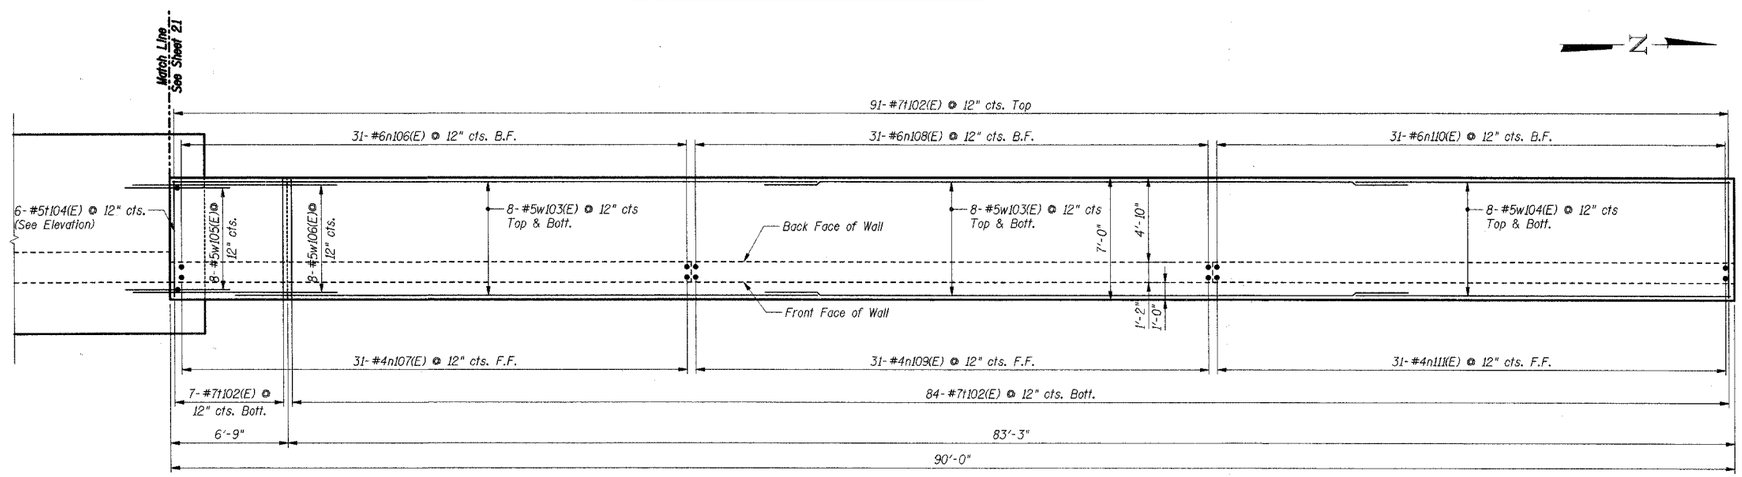

FOOTING PLAN - NE RETAINING WALL

Notes:

1. Work this sheet with Shts. S-18 thru S-24.
2. Reinfocement bars designated (E) shall be epoxy coated.
3. F.F. denotes Front Face.
   B.F. denotes Back Face.
4. For Bar List & Bill of Material, see Sht. S-24.
5. For Section K-K, see Sht. S-23.

SHT. S-22 OF 28

REVISIONS	
NAME	DATE

LOCKPORT TOWNSHIP HIGHWAY DEPARTMENT
TR216A HIGH ROAD OVER LONG RUN CREEK
SECTION 02-11106-01-BR

NORTHEAST RETAINING WALL
PLAN AND ELEVATION 2

SCALE:
DRAWN BY: KK
DATE: 9-07-2007
CHECKED BY: CCE

TENG

TENG & ASSOCIATES, INC.
ENGINEERS/ARCHITECTS/PLANNERS
905 N. MICHIGAN AVE. CHICAGO, IL 60601
TELEPHONE: 312/616-0000

ERWINCC

..\RETOORLU.DGN, ..\GPEOORLP.DGN, ..\TTBOOR68.DGN
9-07-2007, 17:38:52 S:\DOCUMENT\02329902\STRUCT\DGN\RETOORML.DGN