F.A.I RTE.	SECTION	COUNTY	TOTAL SHEETS	SHEET NO.
	*	WILL	64	55
STA.		TO STA.		
FED. ROAD DIST. NO. 1	ILLINOIS	FED. AID PROJECT		
* 02-11106-01-BR		CONTRACT NO. 83949		

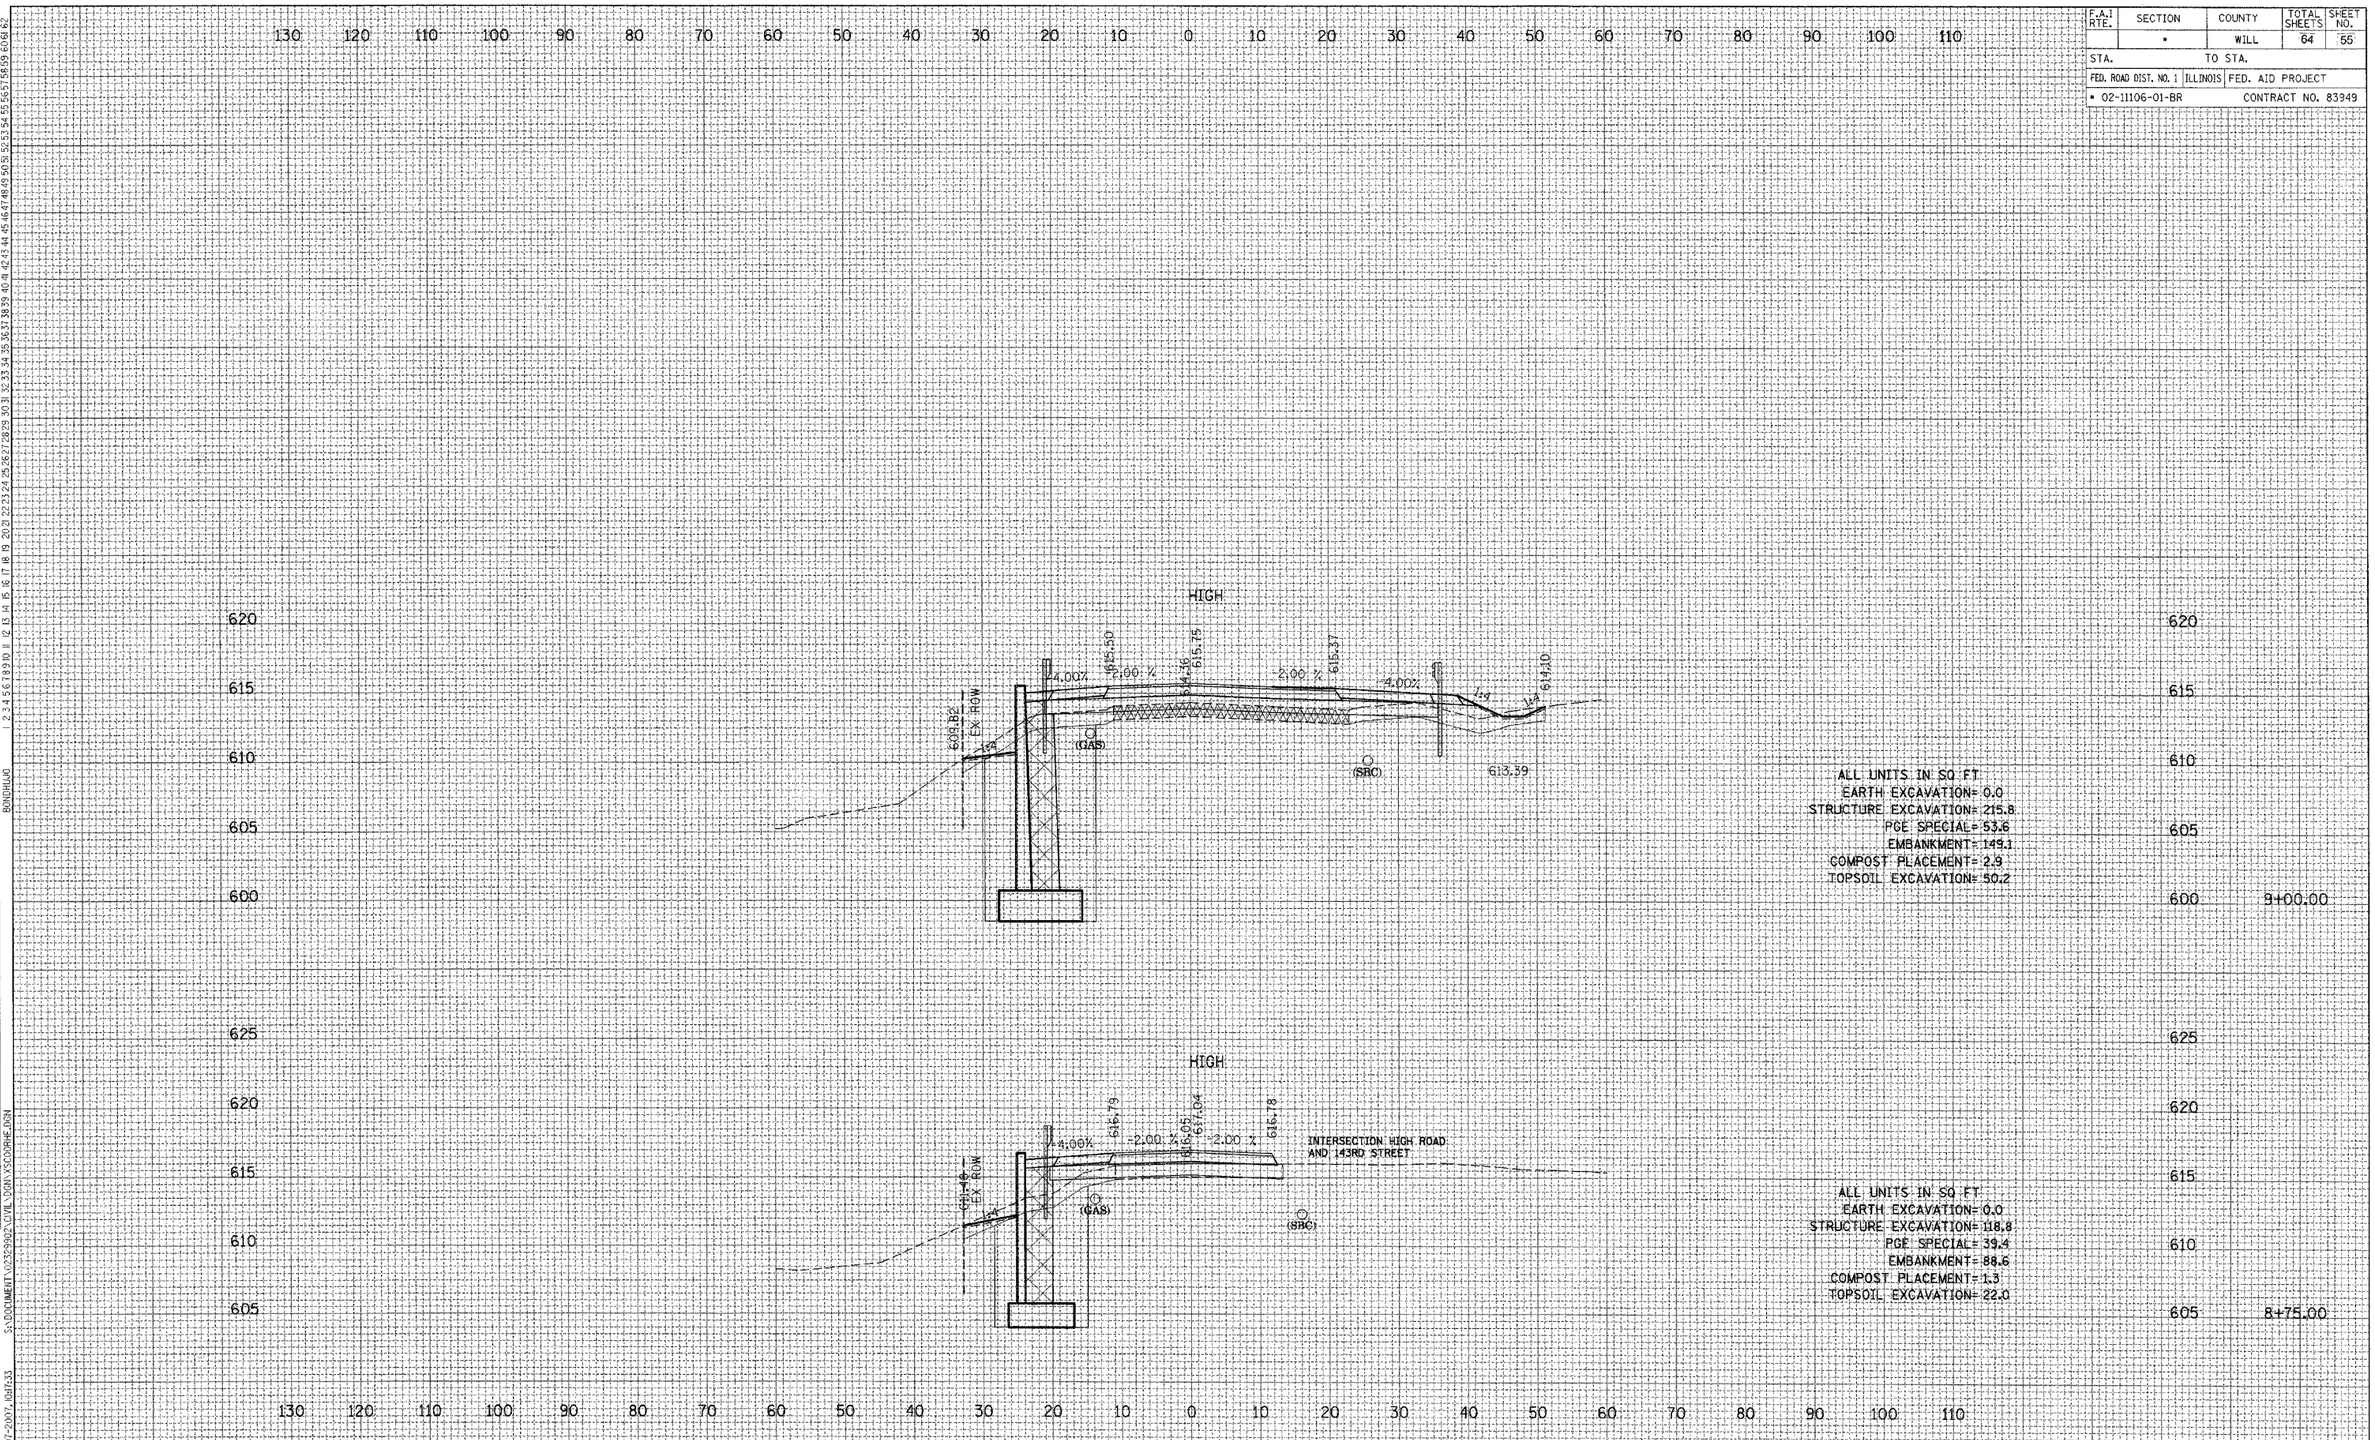

REVISIONS

NAME	DATE

FINAL SURVEY — NOTE BOOK NO. — SURVEYED / PLOTTED / TEMPLATE / AREAS / AREAS CHECKED — BY — DATE

ORIGINAL SURVEY — NOTE BOOK NO. — SURVEYED / PLOTTED / TEMPLATE / AREAS / AREAS CHECKED — BY — DATE

S:\DOCUMENT\02329902\CIVIL\DGN\XSCOORGE.DGN

9-07-2007, 10:17:33

..\XSCOORGE.DGN

TENG

TENG & ASSOCIATES, INC.
ENGINEERS/ARCHITECTS/PLANNERS
205 N. MICHIGAN AVE. CHICAGO, IL 60601
TELEPHONE: 312-616-0000

HIGH ROAD