RTE #	SECTION	COUNTY	TOTAL SHEETS	SHEET NO
2744	06-00241-00-PV	COOK	115	8
STA. 124+50	TO STA. 139+00			
	ILLINOIS	SURFACE TRANSPORTATION FUNDING		

CONTRACT NUMBER 83968

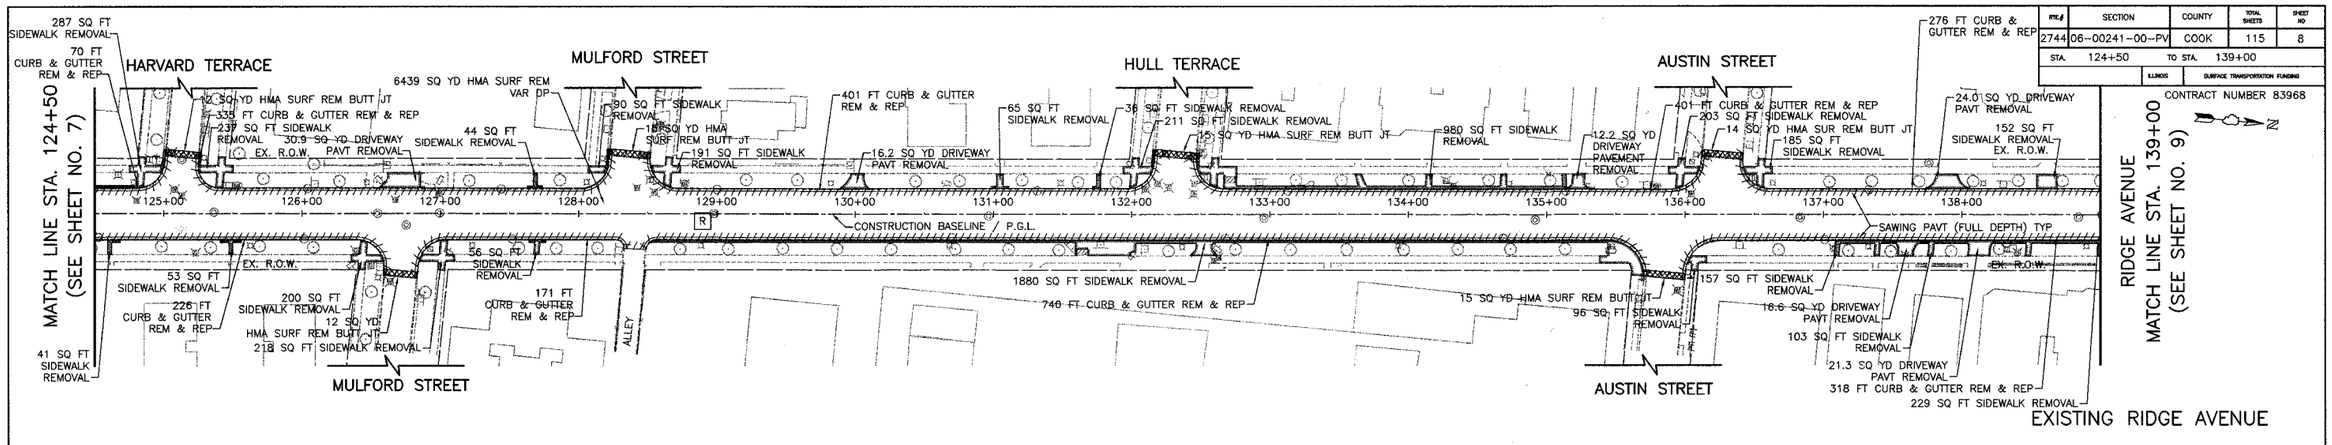

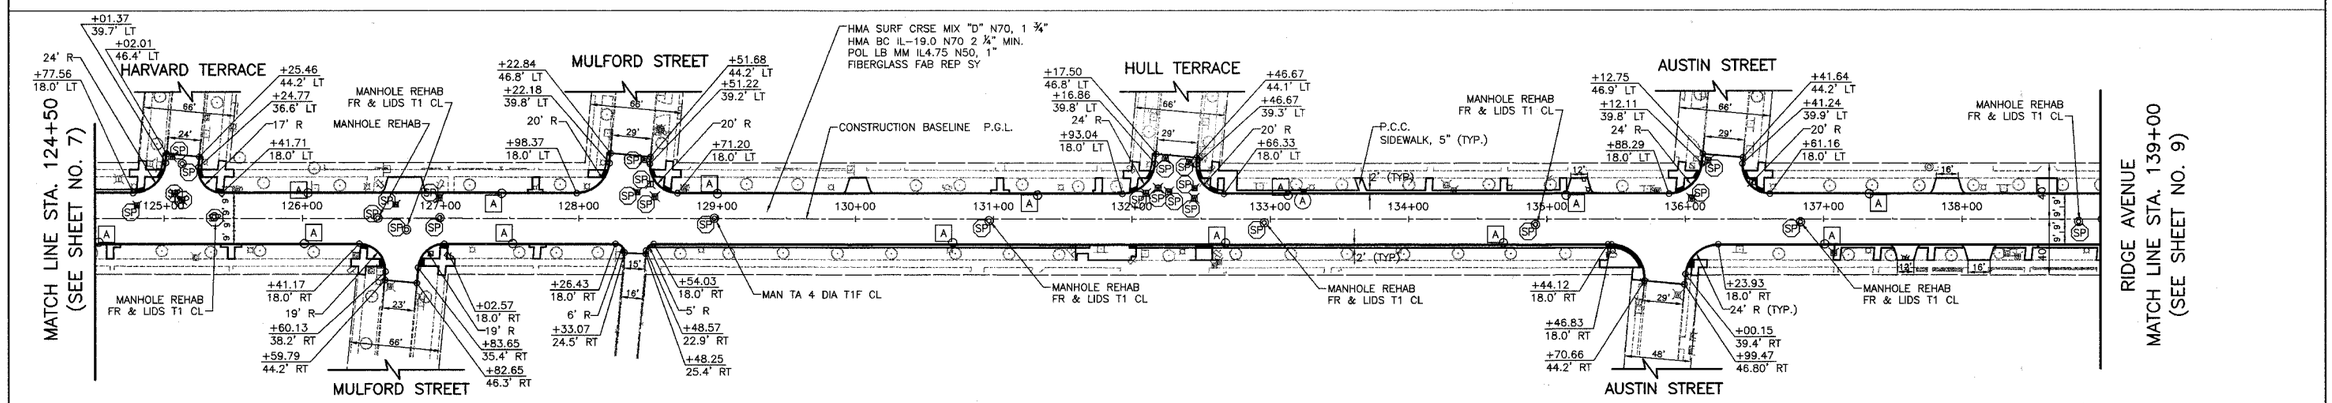

PROPOSED RIDGE AVENUE

NOTE: ALL DIMENSIONS SHOWN F-F OF CURB

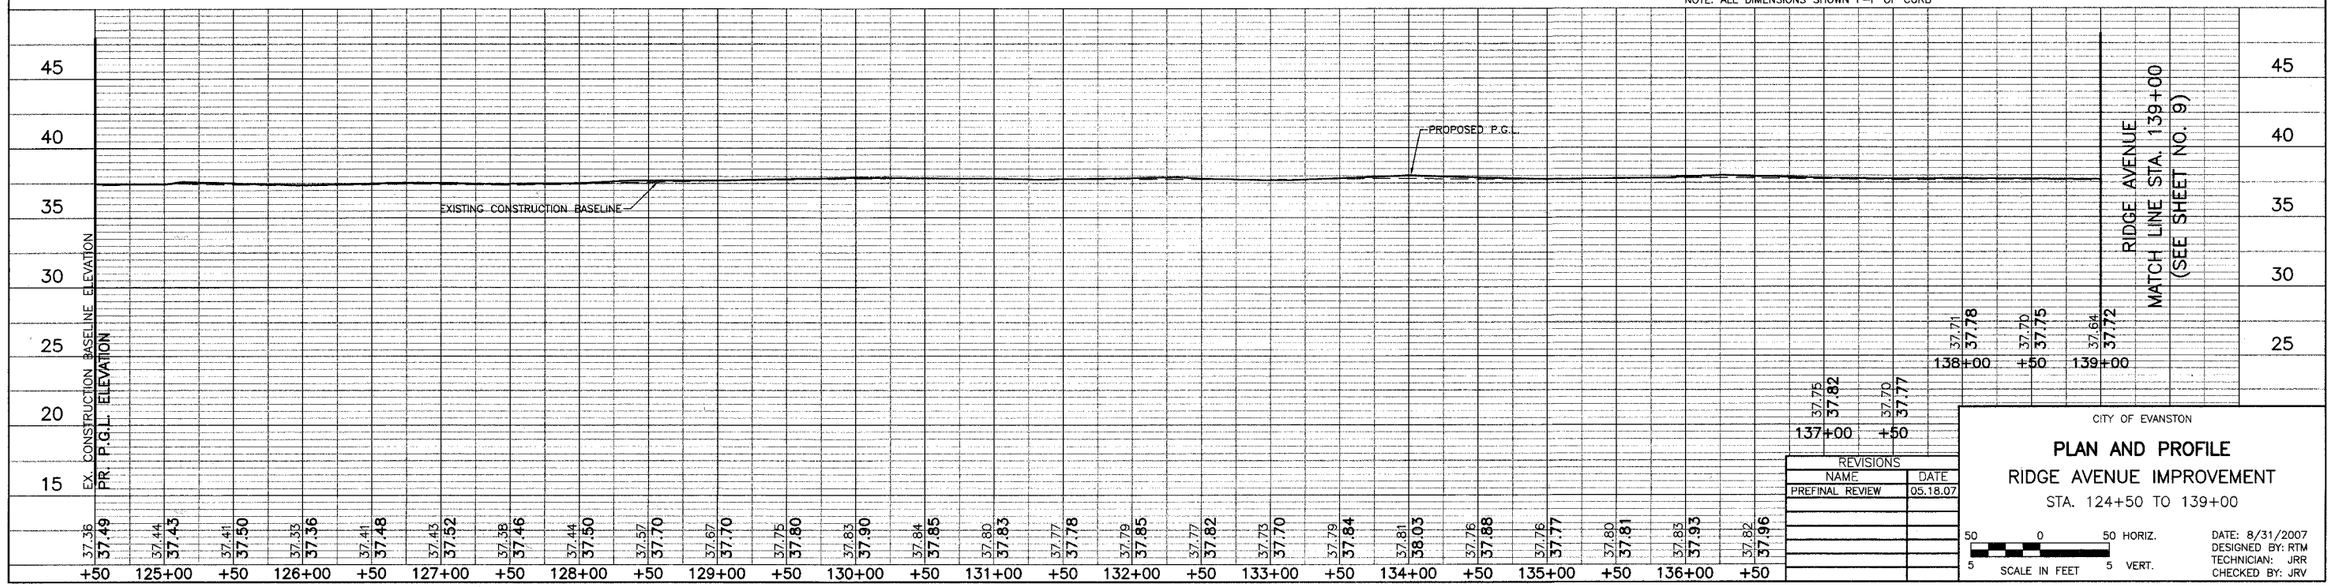

CITY OF EVANSTON

PLAN AND PROFILE

RIDGE AVENUE IMPROVEMENT

STA. 124+50 TO 139+00

REVISIONS	
NAME	DATE
PREFINAL REVIEW	05.18.07

50 0 50 HORIZ.
5 SCALE IN FEET 5 VERT.

DATE: 8/31/2007
DESIGNED BY: RTM
TECHNICIAN: JRR
CHECKED BY: JRV