RTE.#	SECTION	COUNTY	TOTAL SHEETS	SHEET NO
2744	06-00241-00-PV	COOK	115	11
STA.	168+00	TO STA.	181+00	
		ILLINOIS	SURFACE TRANSPORTATION FUNDING	

CONTRACT NUMBER 83968

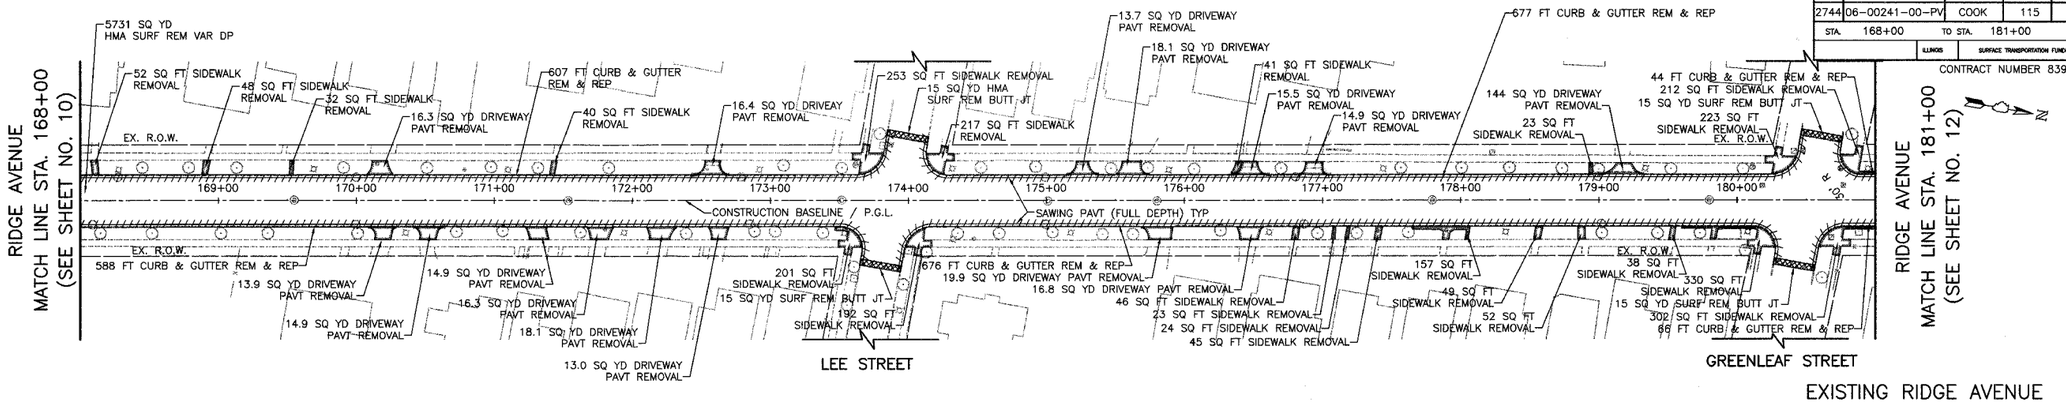

EXISTING RIDGE AVENUE

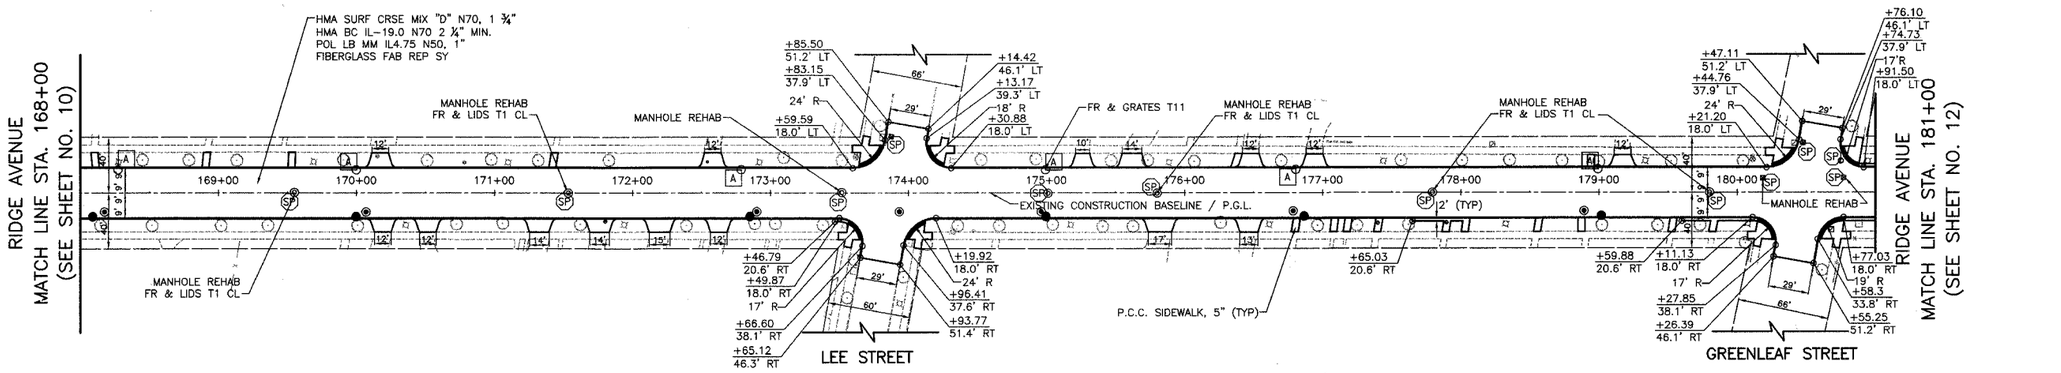

PROPOSED RIDGE AVENUE

NOTE: ALL DIMENSIONS SHOWN F-F OF CURB

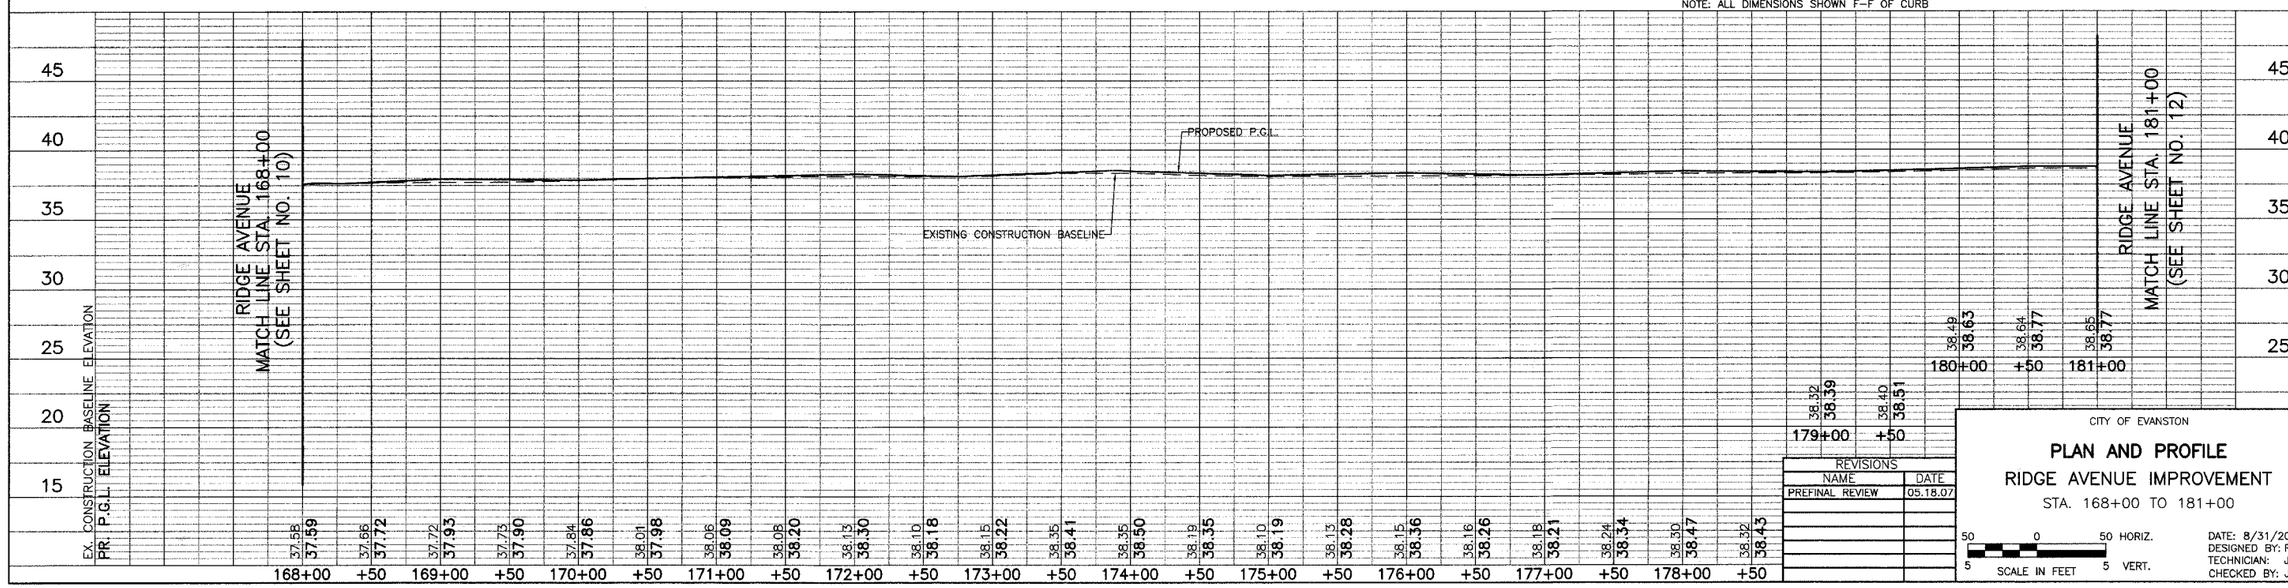

REVISIONS	
NAME	DATE
PREFINAL REVIEW	05.18.07

CITY OF EVANSTON

PLAN AND PROFILE

RIDGE AVENUE IMPROVEMENT

STA. 168+00 TO 181+00

50 0 50 HORIZ.

5 SCALE IN FEET 5 VERT.

DATE: 8/31/2007
DESIGNED BY: RTM
TECHNICIAN: JRR
CHECKED BY: JRV