RTE.#	SECTION	COUNTY	TOTAL SHEETS	SHEET NO
2744	06-00241-00-PV	COOK	115	72
STA.	180+00	TO STA.	185+00	
	ILLINOIS	SURFACE TRANSPORTATION FUNDING		

CONTRACT NUMBER 83968

LEGEND
(XX.XX) EXISTING ELEVATION
XX.XX PROPOSED ELEVATION

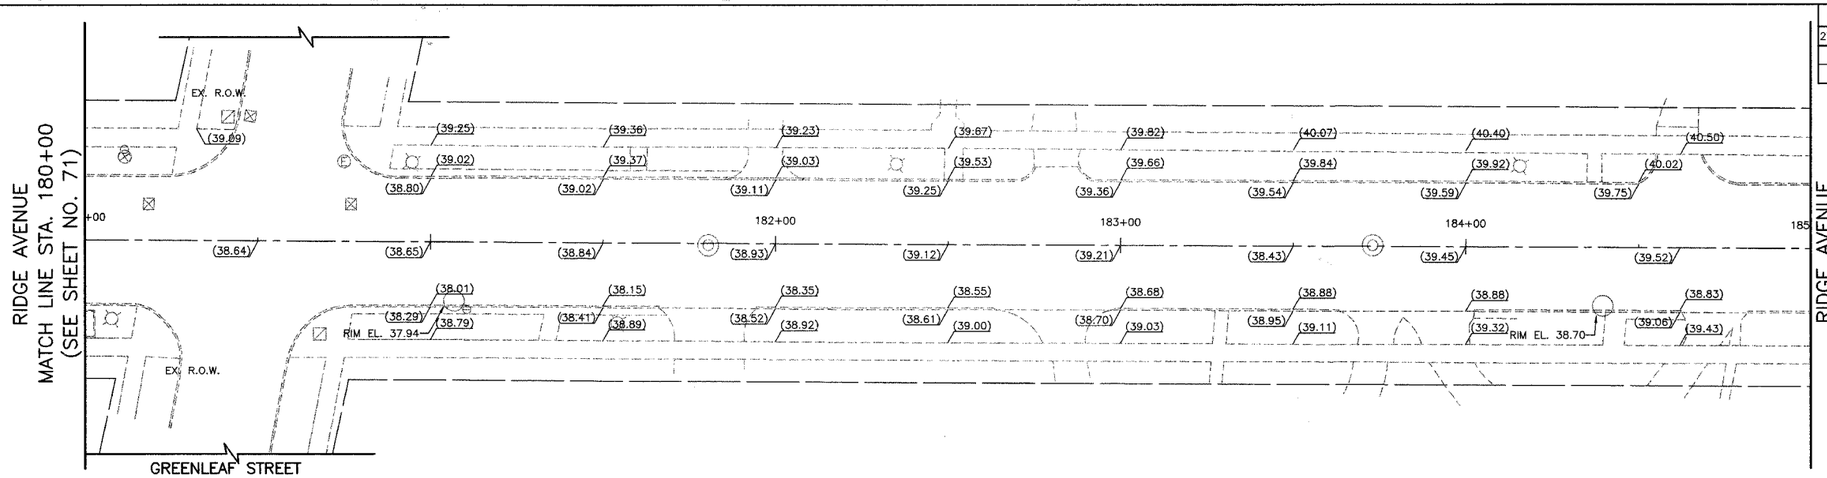

EXISTING RIDGE AVENUE

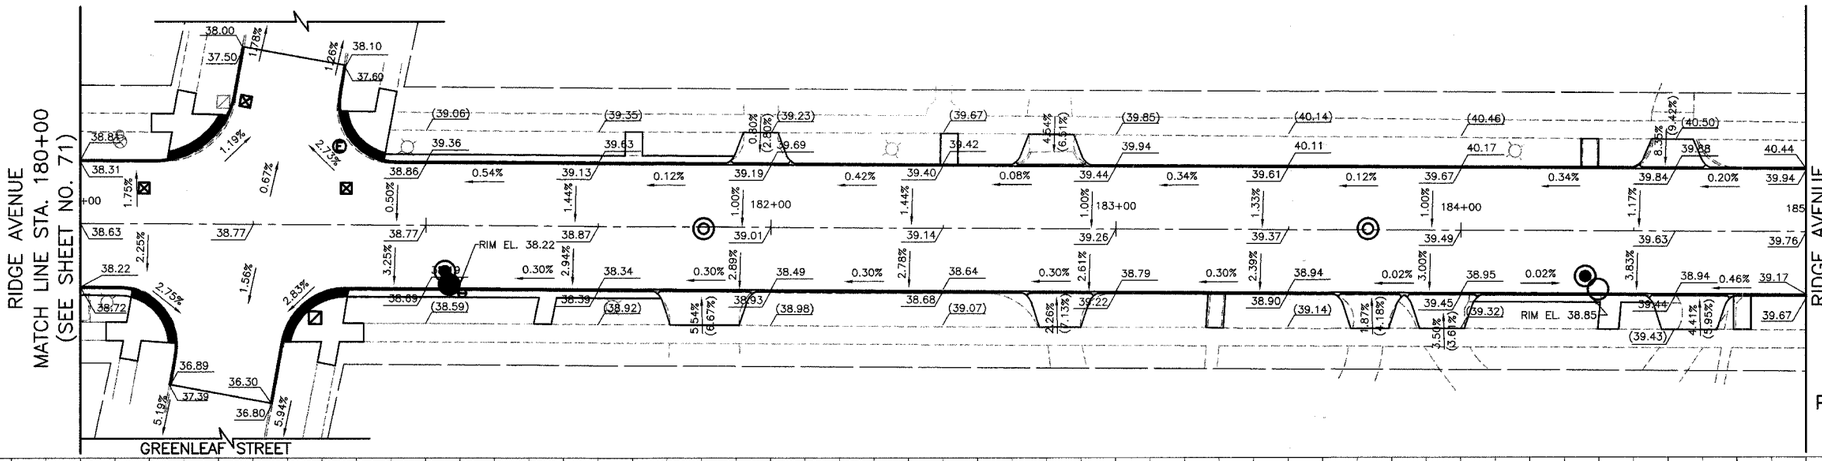

PROPOSED RIDGE AVENUE

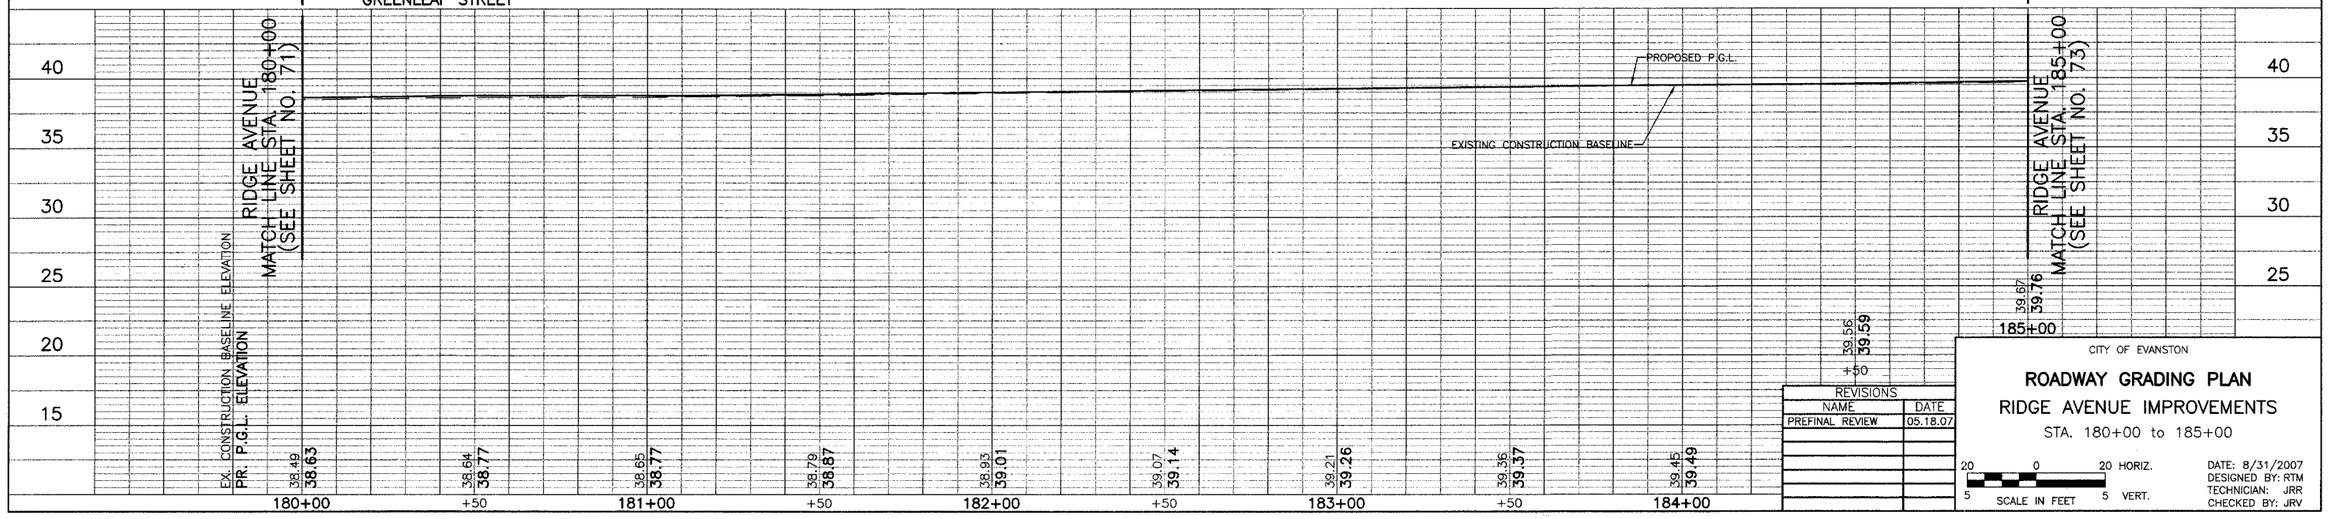

REVISIONS	
NAME	DATE
PREFINAL REVIEW	05.18.07

CITY OF EVANSTON

ROADWAY GRADING PLAN

RIDGE AVENUE IMPROVEMENTS

STA. 180+00 to 185+00

20 0 20 HORIZ.
5 5 VERT.
SCALE IN FEET

DATE: 8/31/2007
DESIGNED BY: RTM
TECHNICIAN: JRR
CHECKED BY: JRV