CONTRACT NUMBER 83968

CITY OF EVANSTON	DATE	TOTAL SHEETS	SHEET NO
RIDGE AVENUE	8/31/2007	115	89
STA. 150+00 TO STA. 154+00			

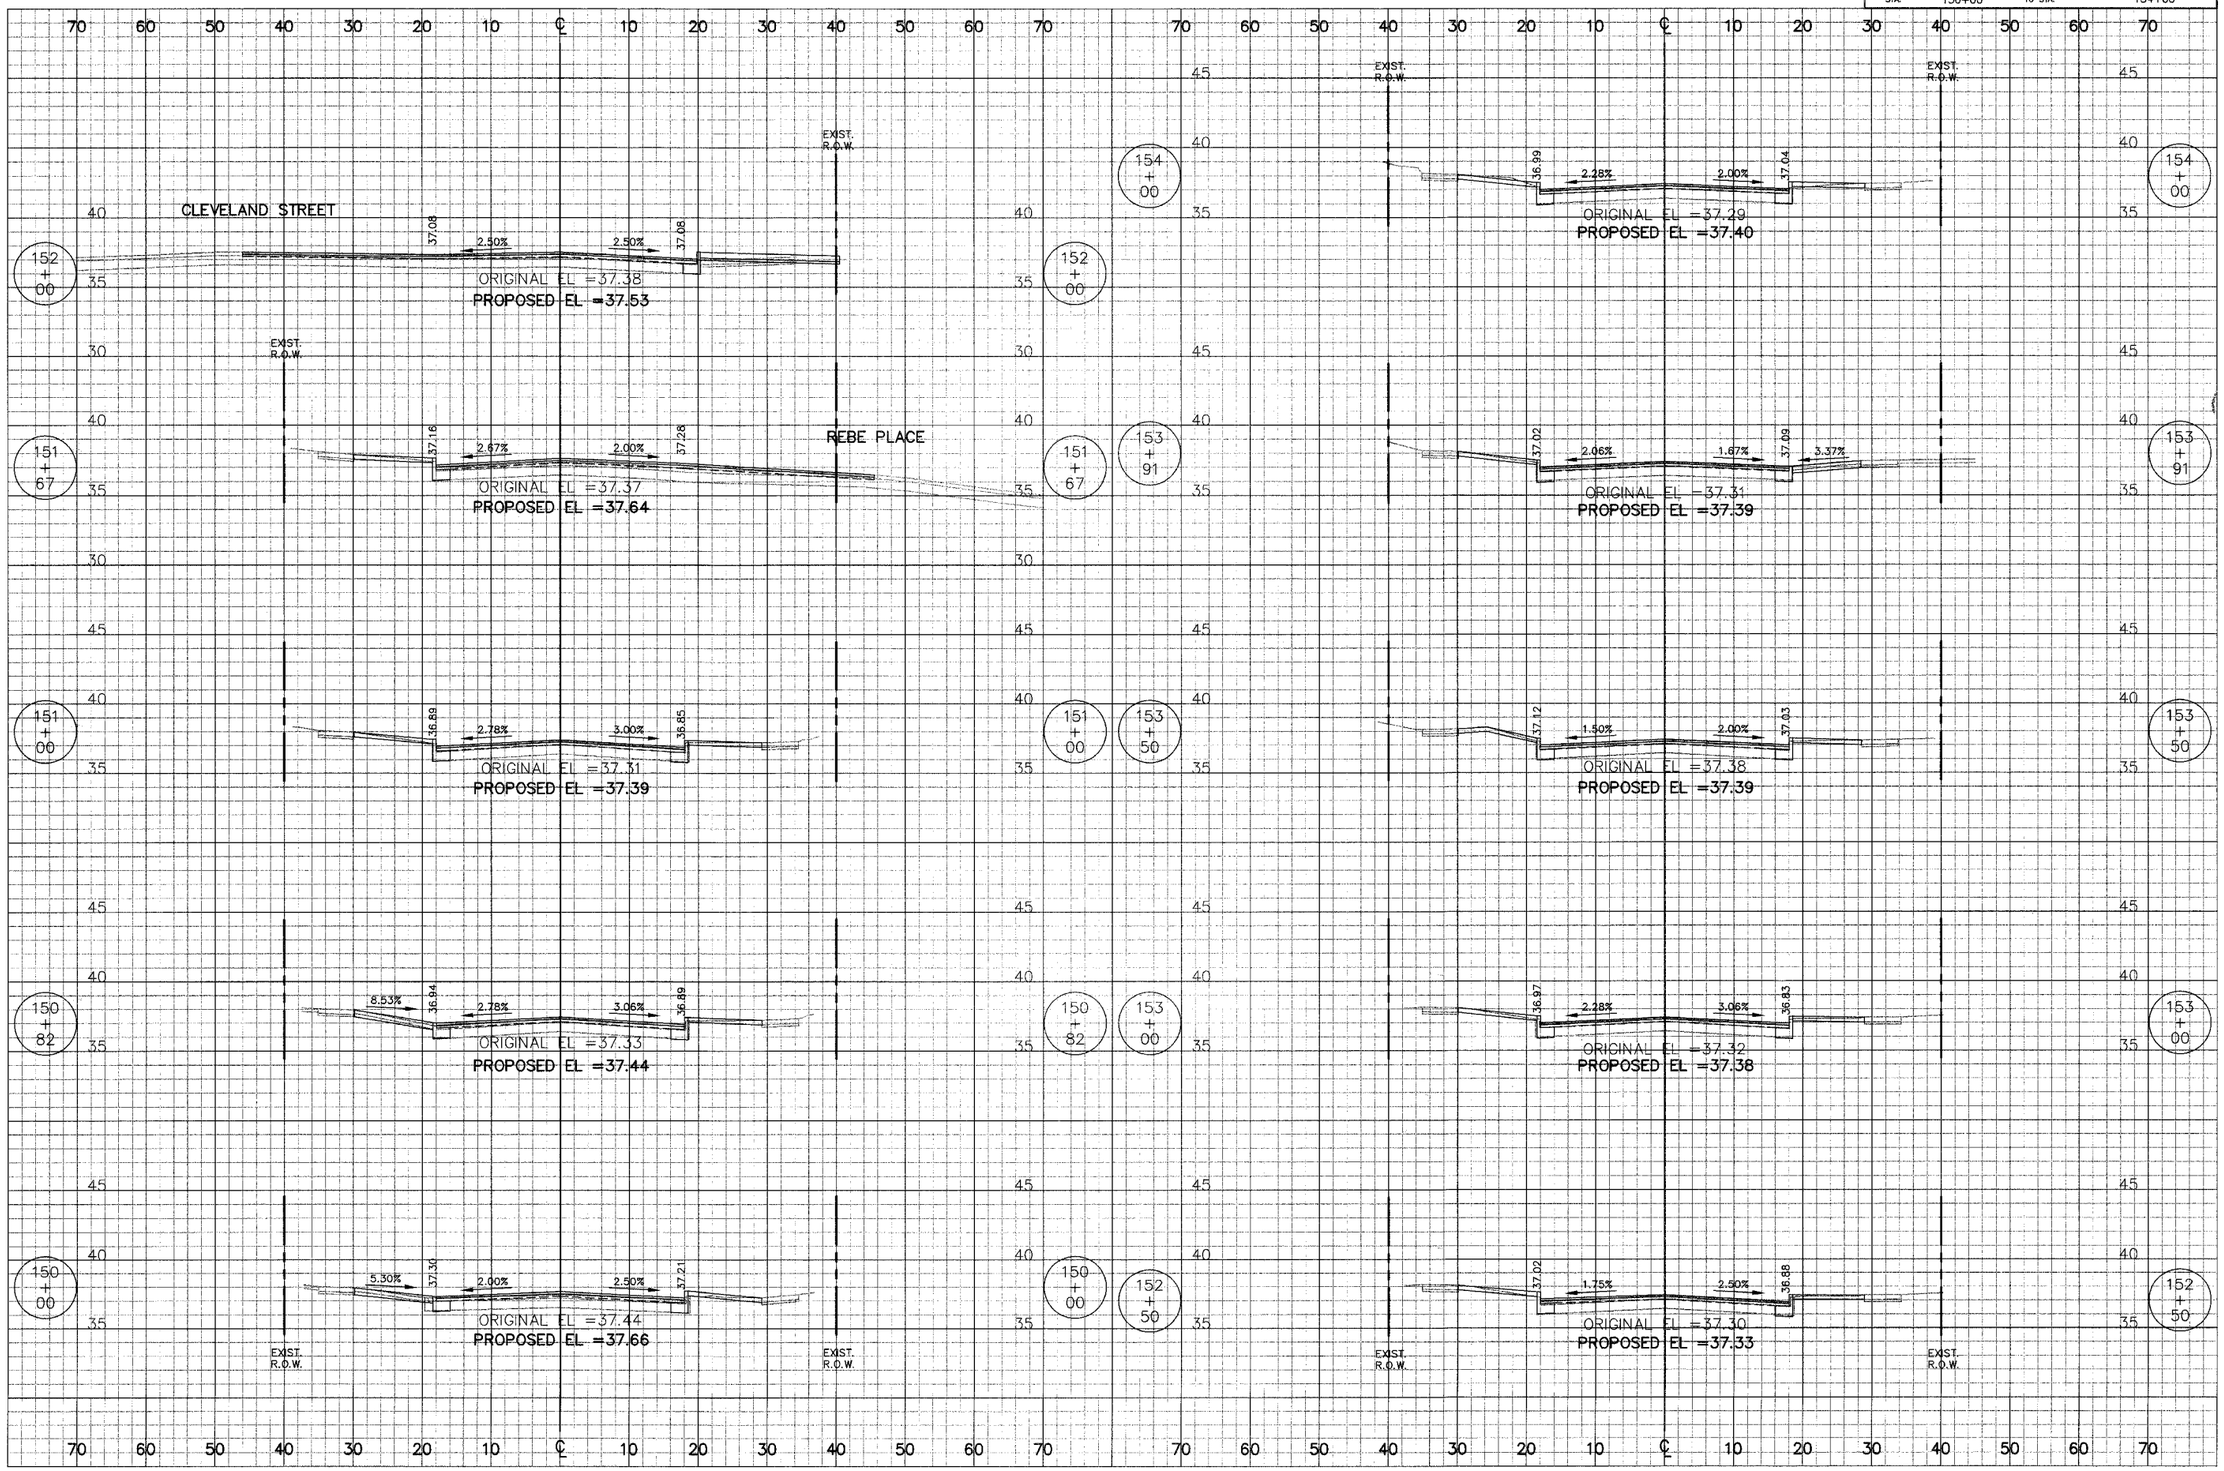

J:\1944\Phase II\cad\Sheets\Xsec\1944_xs01.dwg
Aug 26, 2007 – 11:12AM

RIDGE AVENUE