CONTRACT NO. 87331

F.A.U. RTE.	SECTION	COUNTY	TOTAL SHEETS	SHEET NO.
5355	04-00167-00-WR	DEKALB	62	8
STA.	TO STA.			
FED. ROAD DIST. NO.	ILLINOIS	FED. AID PROJECT		

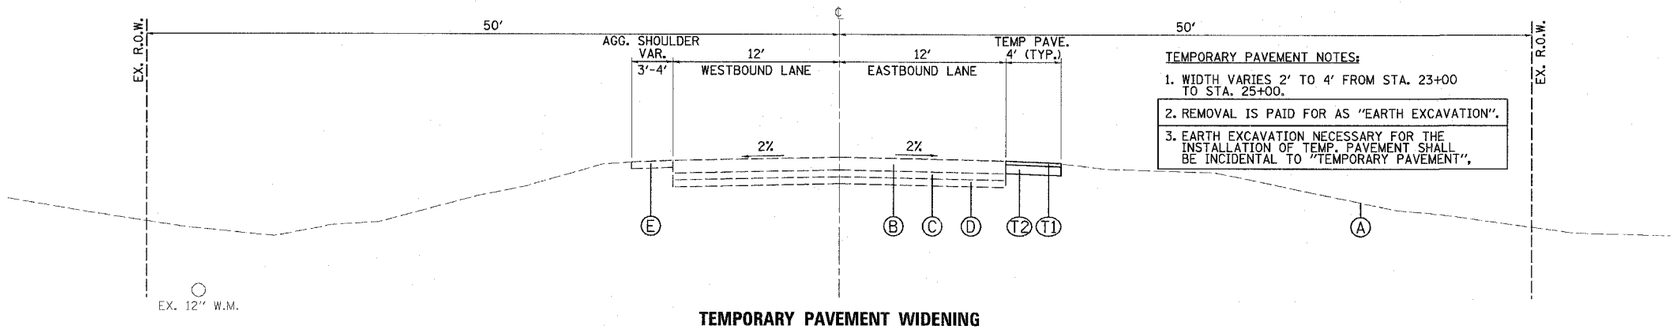

TEMPORARY PAVEMENT NOTES:

1. WIDTH VARIES 2′ TO 4′ FROM STA. 23+00 TO STA. 25+00.
2. REMOVAL IS PAID FOR AS "EARTH EXCAVATION".
3. EARTH EXCAVATION NECESSARY FOR THE INSTALLATION OF TEMP. PAVEMENT SHALL BE INCIDENTAL TO "TEMPORARY PAVEMENT".

TEMPORARY PAVEMENT WIDENING
STA. 23+00 TO STA. 46+44

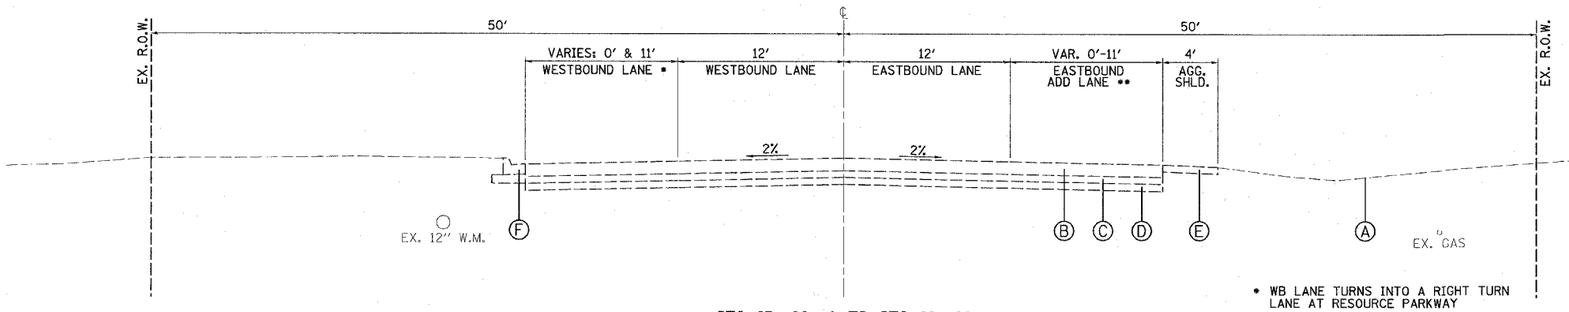

STA. 47+00+/- TO STA. 49+60

* WB LANE TURNS INTO A RIGHT TURN LANE AT RESOURCE PARKWAY

** FROM STA.48+25 TO END OF IMPROVEMENT

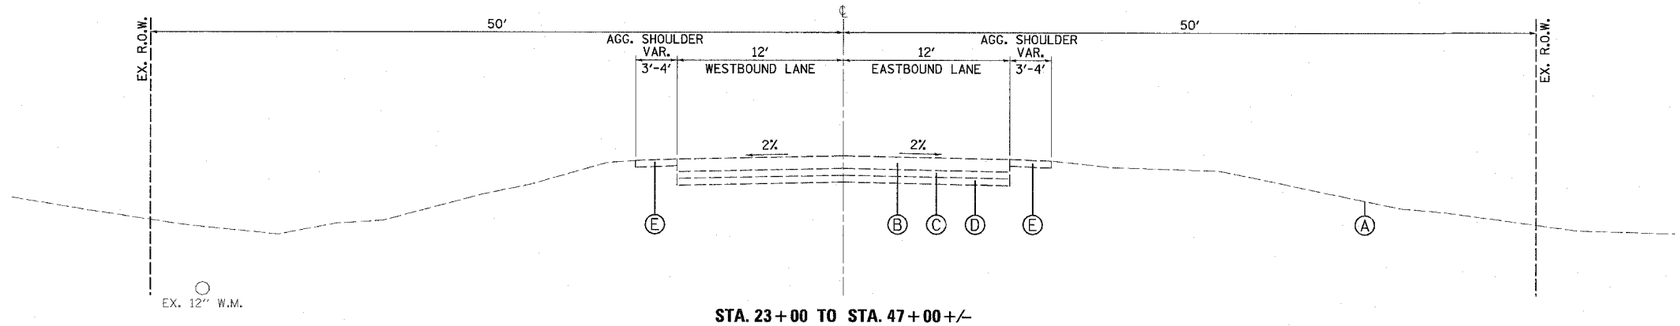

STA. 23+00 TO STA. 47+00+/-

LEGEND, TEMPORARY

(T1) HOT-MIX ASPHALT SURFACE COURSE, MIX "D", N70, 2-1/4"

(T2) HOT-MIX ASPHALT BINDER COURSE, IL-19.0, N70, 7-3/4"

LEGEND, EXISTING

(A) EXISTING GROUND

(B) EXISTING BIT. CONC. PAVEMENT, CLASS I, 11"

(C) EXISTING B.A.M., 6"

(D) EXISTING LIME STABILIZED SOIL, 6"

(E) EXISTING AGG. SHOULDER

(F) EXISTING TY. B6.12 C&G (TO BE REMOVED)

RHA&A
Robert H. Anderson & Associates, Inc.
Consulting Engineers
Timbers Professional Center
220 West River Drive, St. Charles, IL 60174
Phone - 630.584.3530 Fax - 630.584.3047

REVISIONS NAME	DATE

ILLINOIS DEPARTMENT OF TRANSPORTATION
BETHANY ROAD WIDENING
FAIRWAY OAKS DRIVE TO RESOURCE PARKWAY
CITY OF DEKALB

EXISTING TYPICAL SECTIONS
BETHANY ROAD

SCALE: N.T.S. DRAWN BY KMA
DATE 8/17/07 CHECKED BY BP

PLOT DATE = 8/16/2007
FILE NAME = c:\projects\57203-bethany\plotting\Sht\T70.dgn
PLOT SCALE = N.I.S.
USER NAME = _USER_