CONTRACT NO. 87331

F.A.U RTE.	SECTION	COUNTY	TOTAL SHEETS	SHEET NO.
5355	04-00167-00-WR	DEKALB	62	45
STA. 35+00.00		TO STA. 35+50.00		
FED. ROAD DIST. NO.		ILLINOIS	FED. AID PROJECT	

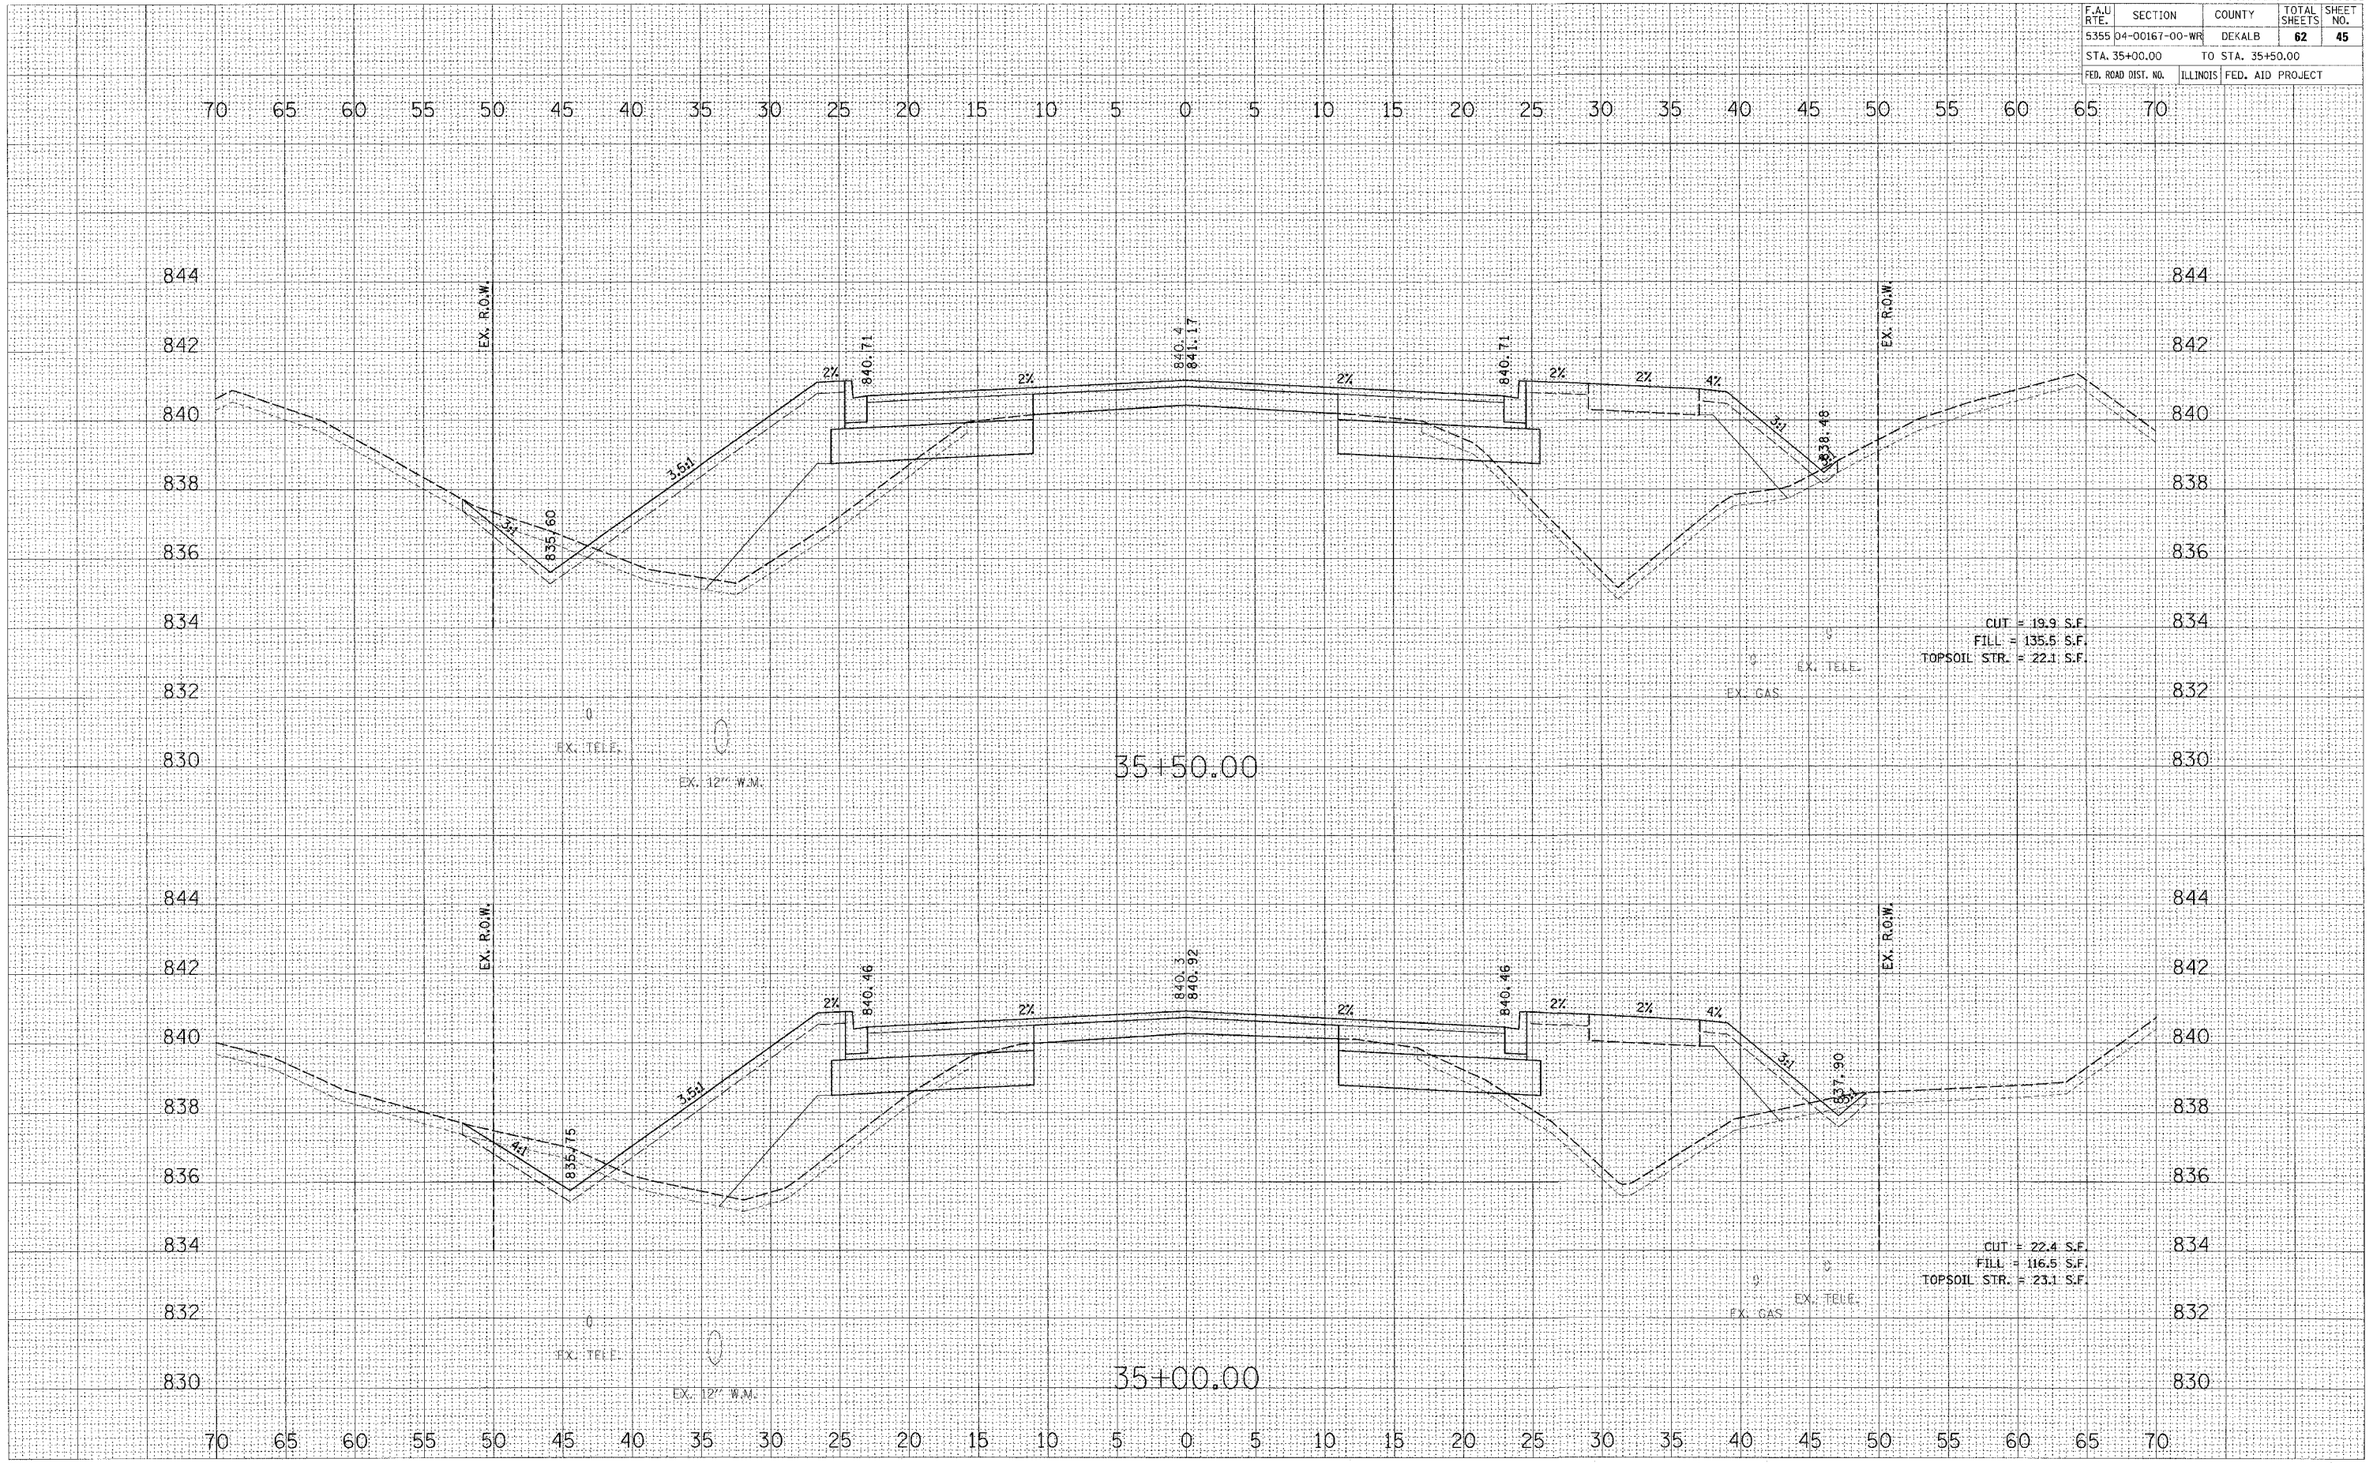

FINAL SURVEY — NOTE BOOK — NO.
SURVEYED — BY — DATE
COMPUTED
TEMPLATE
AREAS
AREAS CHECKED

ORIGINAL SURVEY — NOTE BOOK — NO.
SURVEYED — BY — DATE
COMPUTED
TEMPLATE
AREAS
AREAS CHECKED

PLOT DATE = 8/21/2007
FILE NAME = H:\DeKalb\157283-Bethany\Pe\Civil\Roadway\Sheets\dgn
PLOT SCALE = 5Un 2in\
USER NAME = JSBR