CONTRACT NO. 87331

F.A.U RTE.	SECTION	COUNTY	TOTAL SHEETS	SHEET NO.
5355	04-00167-00-WR	DEKALB	62	48
STA. 37+00.00		TO STA. 37+50.00		
FED. ROAD DIST. NO.	ILLINOIS	FED. AID PROJECT		

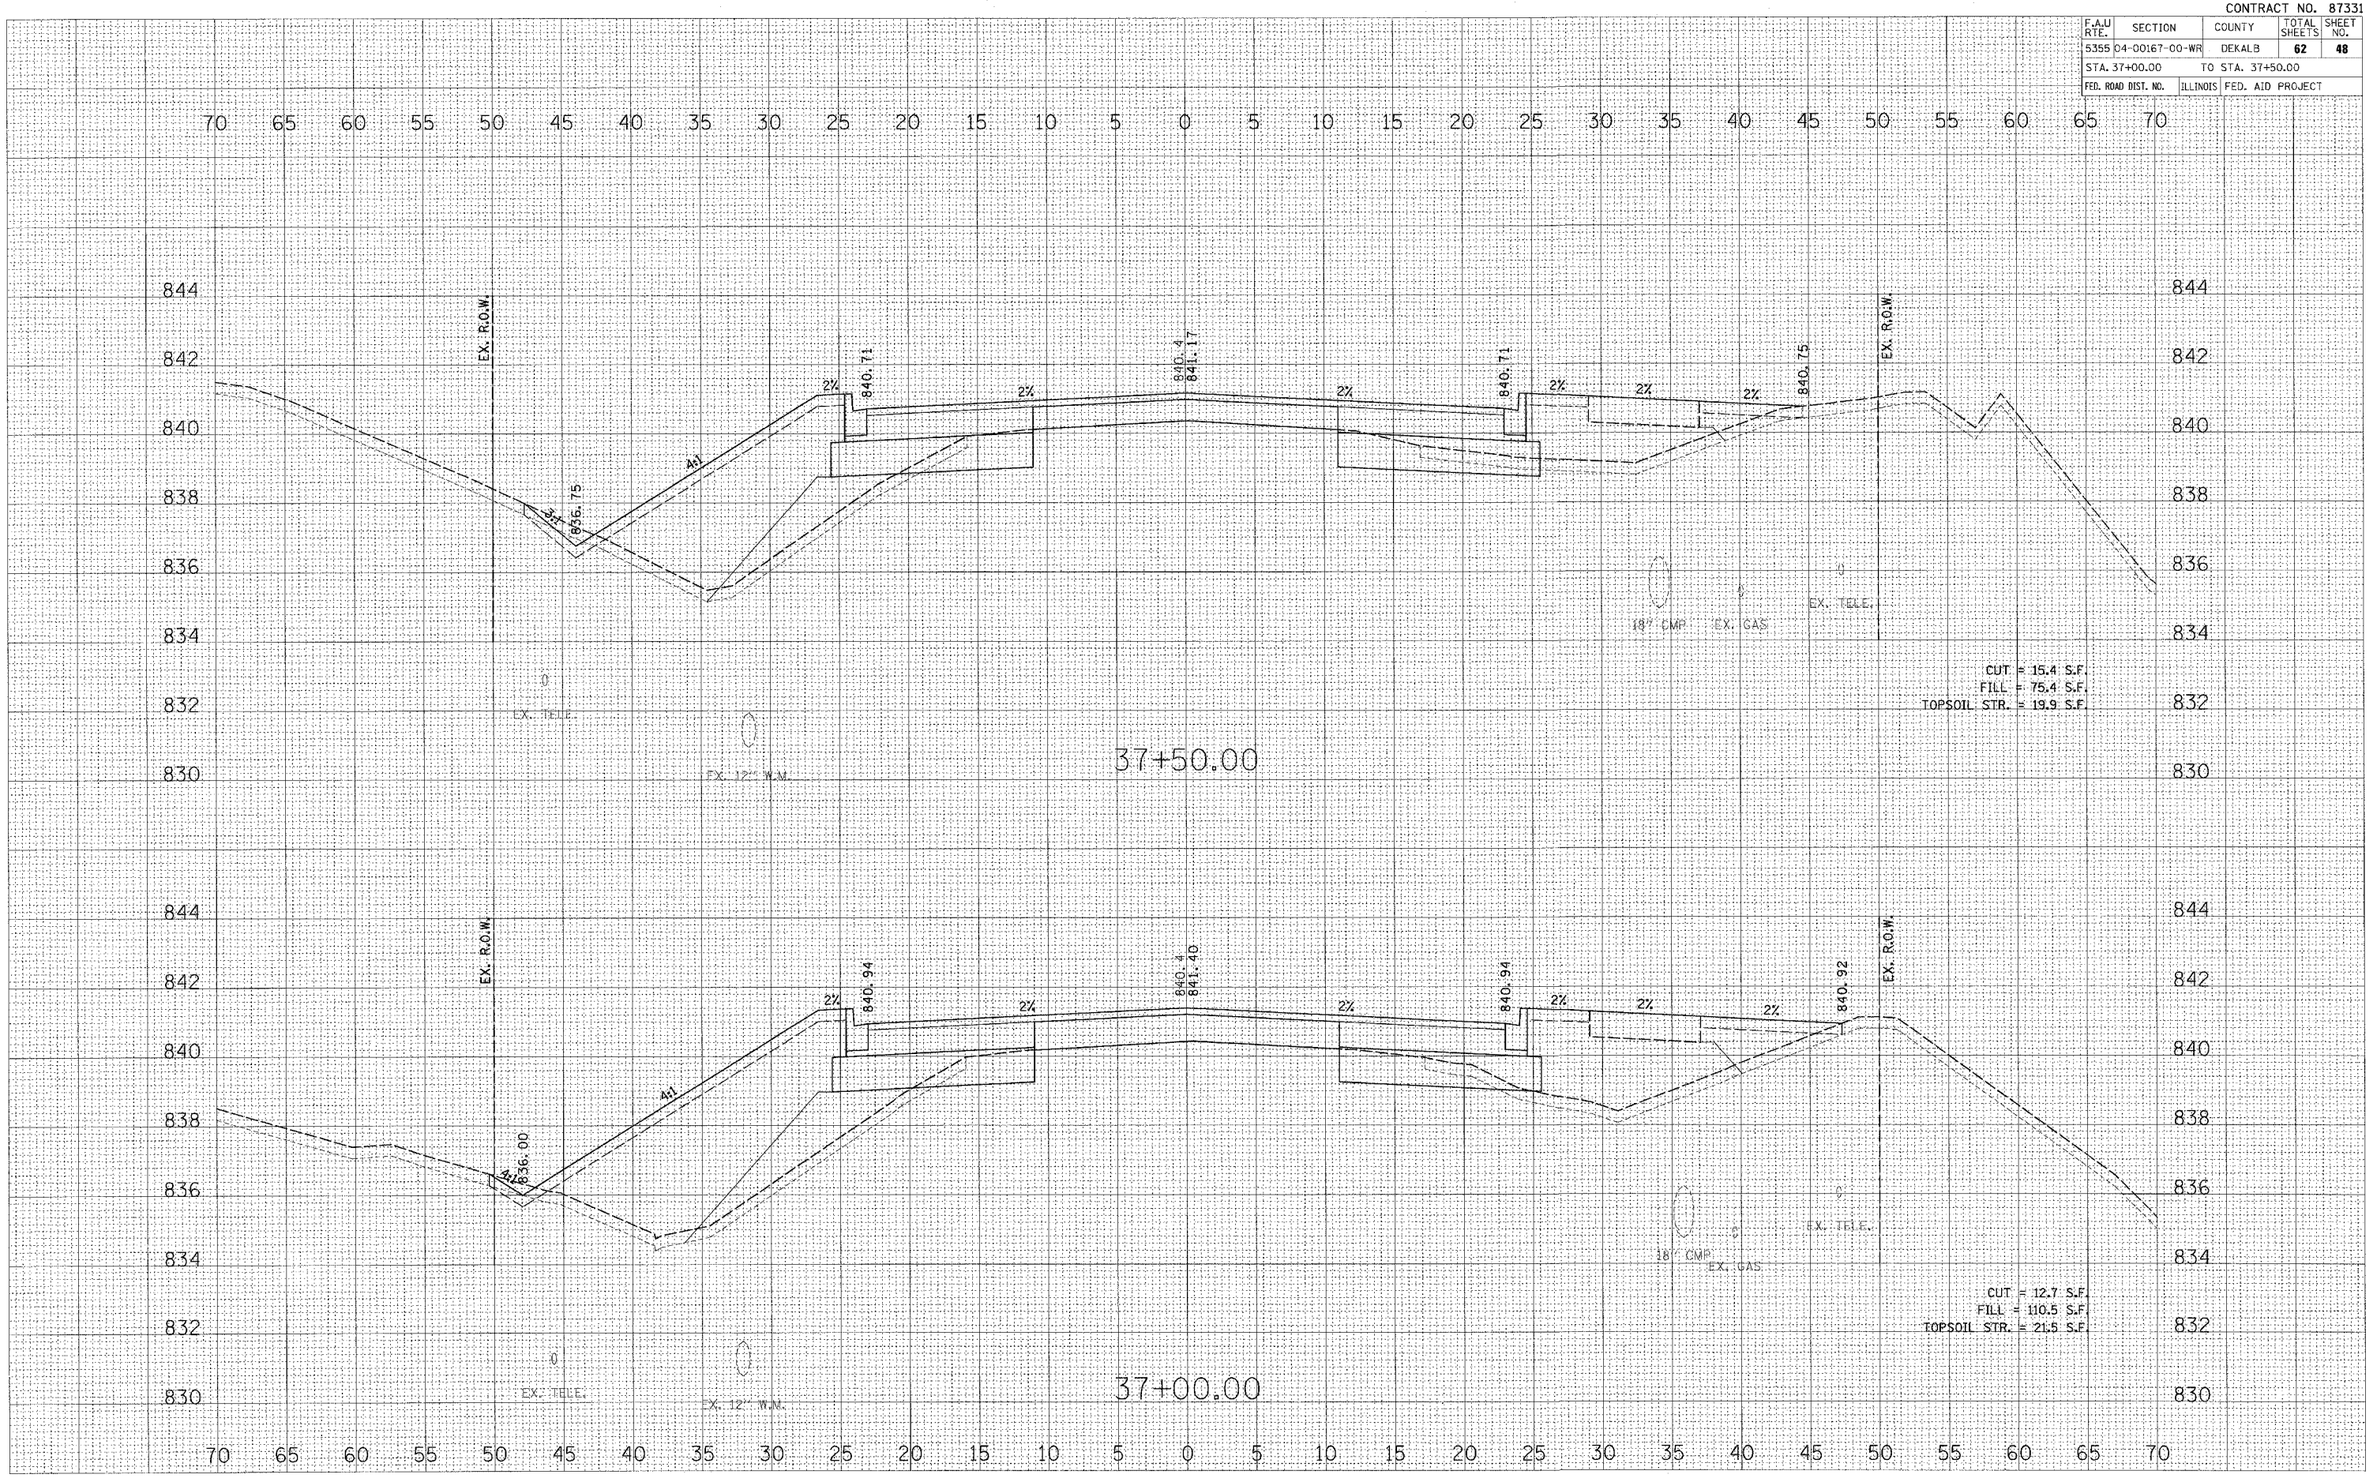

FINAL SURVEY — NOTE BOOK NO. — SURVEYED — PLOTTED — TEMPLATE — AREAS — AREAS CHECKED — BY — DATE

ORIGINAL SURVEY — SURVEYED — PLOTTED — TEMPLATE — AREAS — AREAS CHECKED — BY — DATE

PLOT DATE = 8/21/2007
FILE NAME = H:\Dekalb187283-Buhong\Rdwy\Civil\Sheets\Edgn
PLOT SCALE = 5.0 ' / in
USER NAME = _USER_