F.A. RTE.	SECTION	COUNTY	TOTAL SHEETS	SHEET NO.
8899	03-00026-00-RP	MADISON	107	6
FED. ROAD DIST. NO.	ILLINOIS	FED. AID PROJECT		

CONTRACT NO. 97295

FINAL SURVEY	BY	DATE
SURVEYED		
PLOTTED		
NOTE BOOK		
TEMPLATE		
AREAS		
AREAS CHECKED		
NO.		

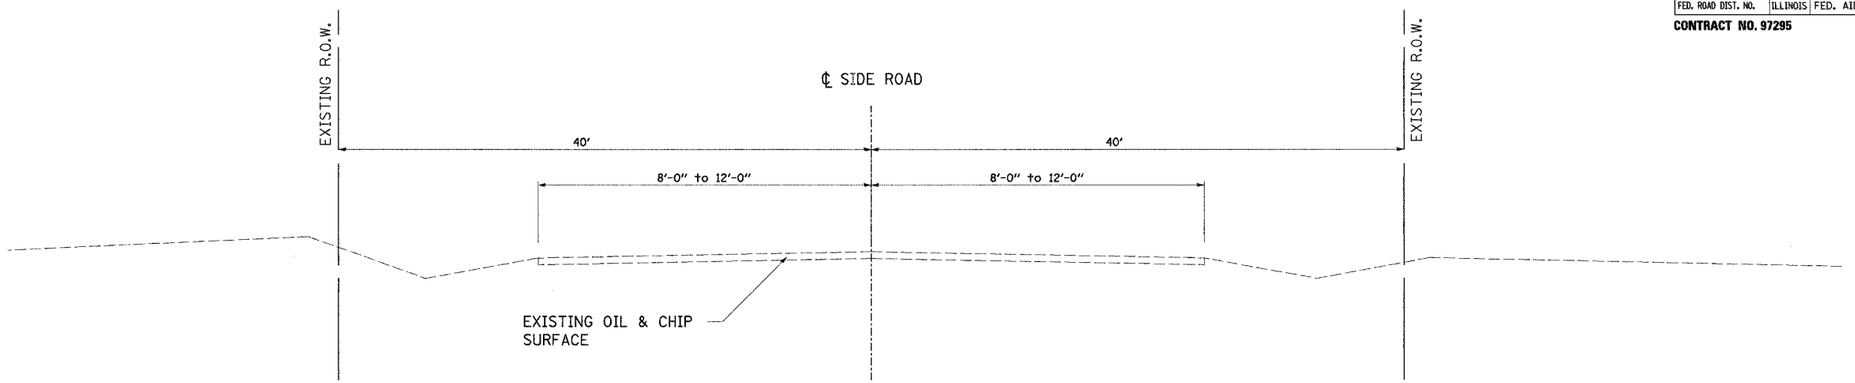

SIDE ROAD EXISTING TYPICAL SECTIONS

BOLLINGER STREET
CEDAR LANE
OAKLAWN ROAD

ORIGINAL SURVEY	BY	DATE
SURVEYED		
PLOTTED		
NOTE BOOK		
TEMPLATE		
AREAS		
AREAS CHECKED		
NO.		

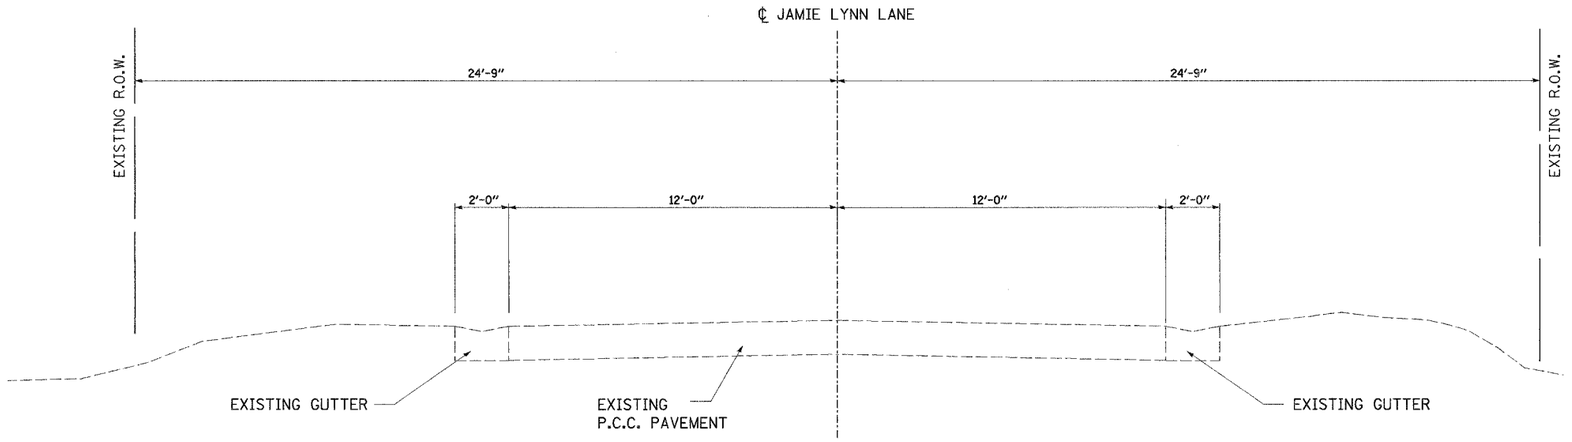

JAMIE LYNN LANE EXISTING TYPICAL SECTION

STA. 100+13.00 TO STA. 100+88.17

Juneau Associates, Inc. P.C.
CONSULTING ENGINEERS AND LAND SURVEYORS
2100 State Street, P.O. Box 1535, Granite City, Illinois 62040
Phone:(618)877-1400/(618)452-6535 Fax:(618)452-8541
7100 North Roosevelt Drive, Edwardsville, Illinois 62025
Phone: (618)692-0200/(618) 659-0600 Fax: (618)659-0641

EXISTING TYPICAL SECTIONS
F.A.U. ROUTE 8899
SIDE ROADS
GLEN CARBON, ILLINOIS
SECTION No. 03-00026-00-RP

REVISIONS				SCALE: N.T.S.				
NO.	DATE	BY	REMARKS					SHEET
				DSN. BY: BFK	DATE: 12/13/06			
				DWN. BY: DAN	DATE: 12/13/06			6
				CH'D: BFK	DATE: 12/13/06			
DWG. NO.				JOB NO. 040630	DGN. NAME: TYP-EX			OF 107 SHTS