F.A. RTE.	SECTION	COUNTY	TOTAL SHEETS	SHEET NO.
8899	03-00026-00-RP	MADISON	107	13
FED. ROAD DIST. NO.	ILLINOIS	FED. AID PROJECT		

CONTRACT NO. 97295

FINAL SURVEY	BY	DATE
SURVEYED		
PLOTTED		
NOTE BOOK TEMPLATE		
AREAS		
NO. AREAS CHECKED		

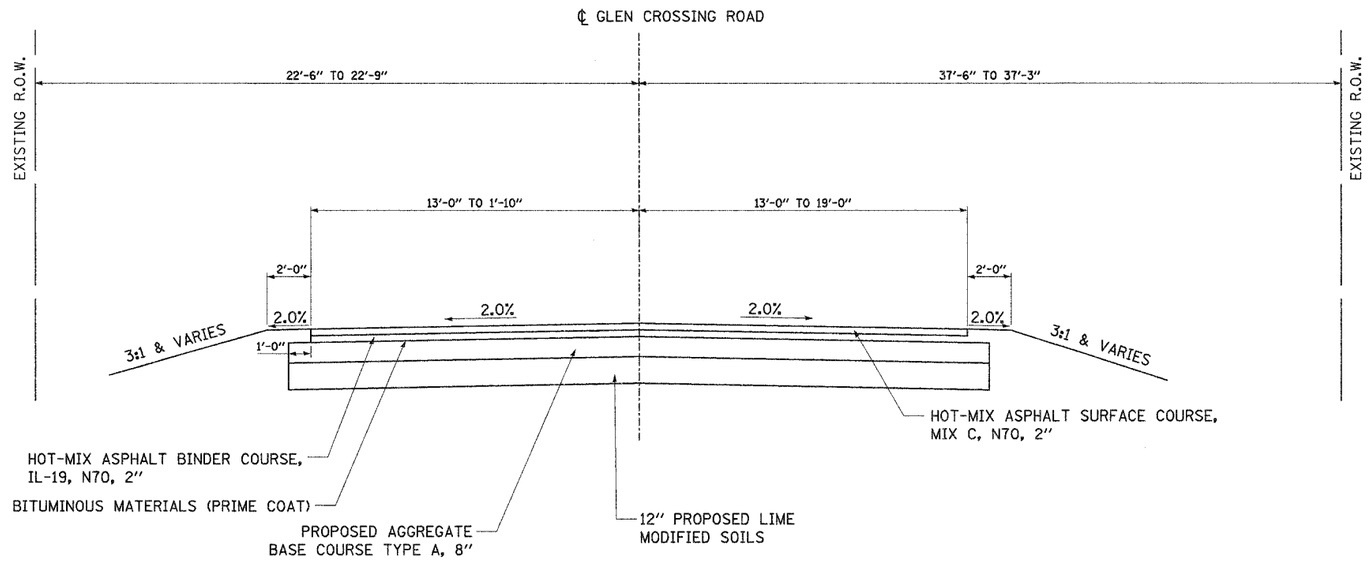

GLEN CROSSING ROAD PROPOSED TYPICAL SECTION

STA. 36+81.24 TO STA. 38+81.24

ORIGINAL SURVEY	BY	DATE
SURVEYED		
PLOTTED		
NOTE BOOK TEMPLATE		
AREAS		
NO. AREAS CHECKED		

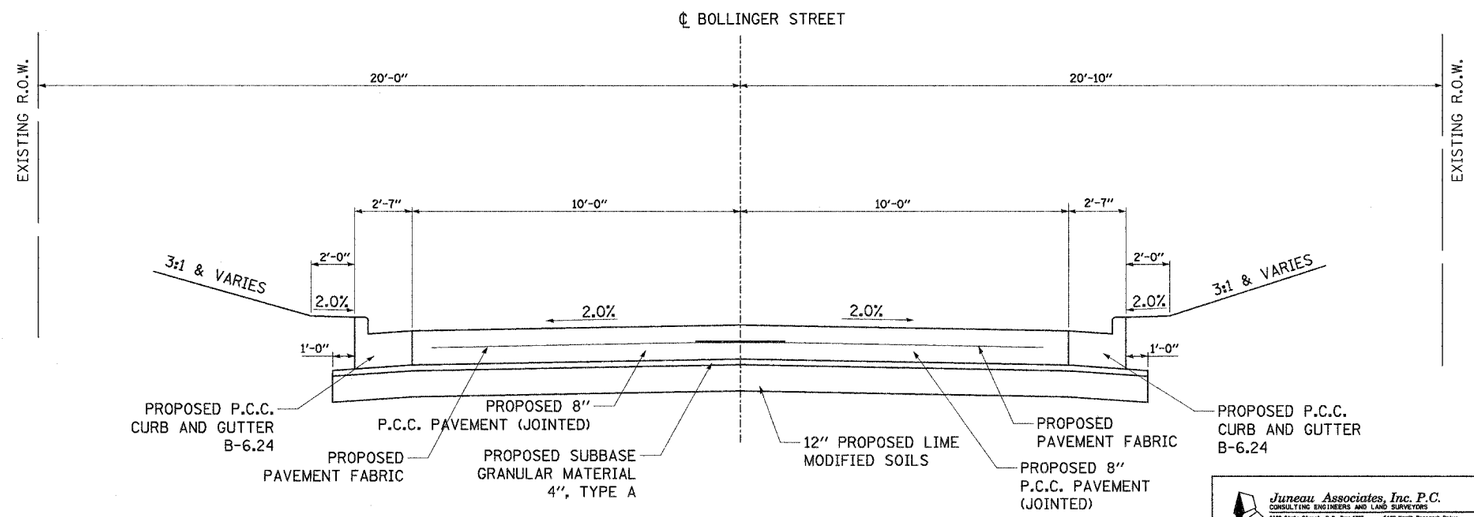

BOLLINGER STREET PROPOSED TYPICAL SECTION

STA. 100+13.00 TO STA. 101+40.00

Juneau Associates, Inc. P.C.
CONSULTING ENGINEERS AND LAND SURVEYORS
2100 State Street, P.O. Box 1325
Granite City, Illinois 62040
Phone:(618)877-1400/(618)452-5535
Fax:(618)452-0541
100 North Research Drive
Edwardsville, Illinois 62025
Phone: (618)656-0000/(618) 659-0000
Fax: (618)659-0541

PROPOSED TYPICAL SECTIONS
F.A.U. ROUTE 8899
GLEN CROSSING ROAD & BOLLINGER STREET
GLEN CARBON, ILLINOIS
SECTION No. 03-00026-00-RP

REVISIONS			
NO.	DATE	BY	REMARKS
DWG. NO.			

SCALE: N.T.S.				
DSN. BY: BFK	DATE: 12/13/06	SHEET 13		
DWN. BY: DAN	DATE: 12/13/06			
CHK'D: BFK	DATE: 12/13/06			
JOB NO. 040630	DGN. NAME: TYP-PROP	OF 107 SHTS		