F.A. RTE.	SECTION	COUNTY	TOTAL SHEETS	SHEET NO.
8899	03-00026-00-RP	MADISON	107	17
FED. ROAD DIST. NO.	ILLINOIS	FED. AID PROJECT		

CONTRACT NO. 97295

FINAL SURVEY		BY	DATE
NOTE BOOK	SURVEYED		
NO.	PLOTTED		
	TEMPLATE		
	AREAS		
	AREAS CHECKED		

ORIGINAL SURVEY		BY	DATE
NOTE BOOK	SURVEYED		
NO.	PLOTTED		
	TEMPLATE		
	AREAS		
	AREAS CHECKED		

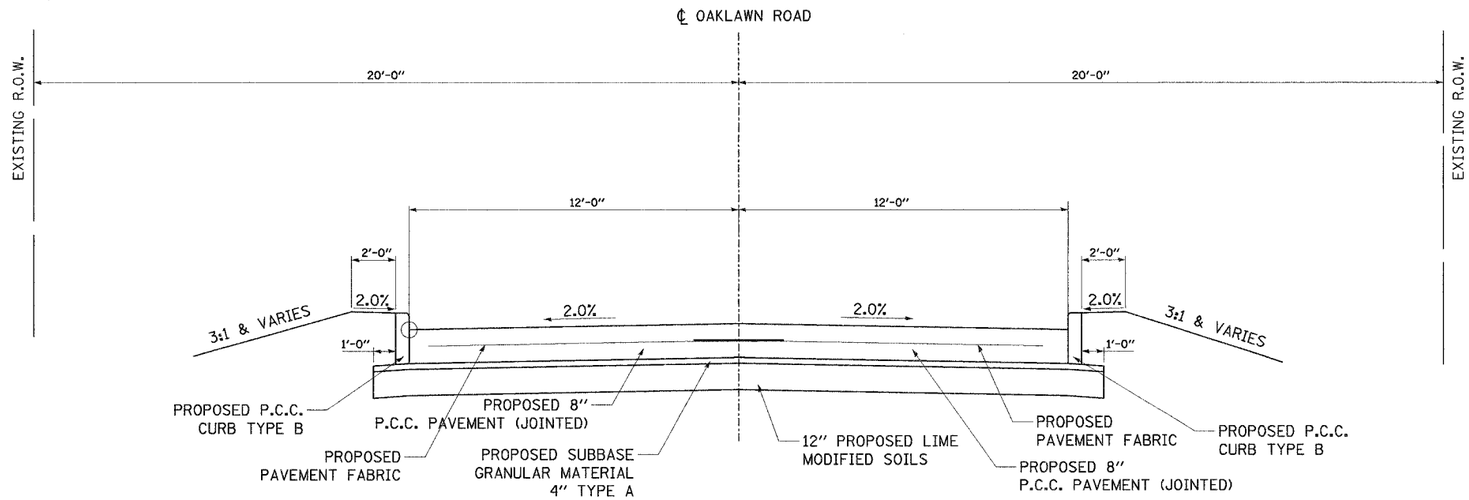

OAKLAWN ROAD PROPOSED TYPICAL SECTION

STA. 100+58.12 TO STA. 100+91.43

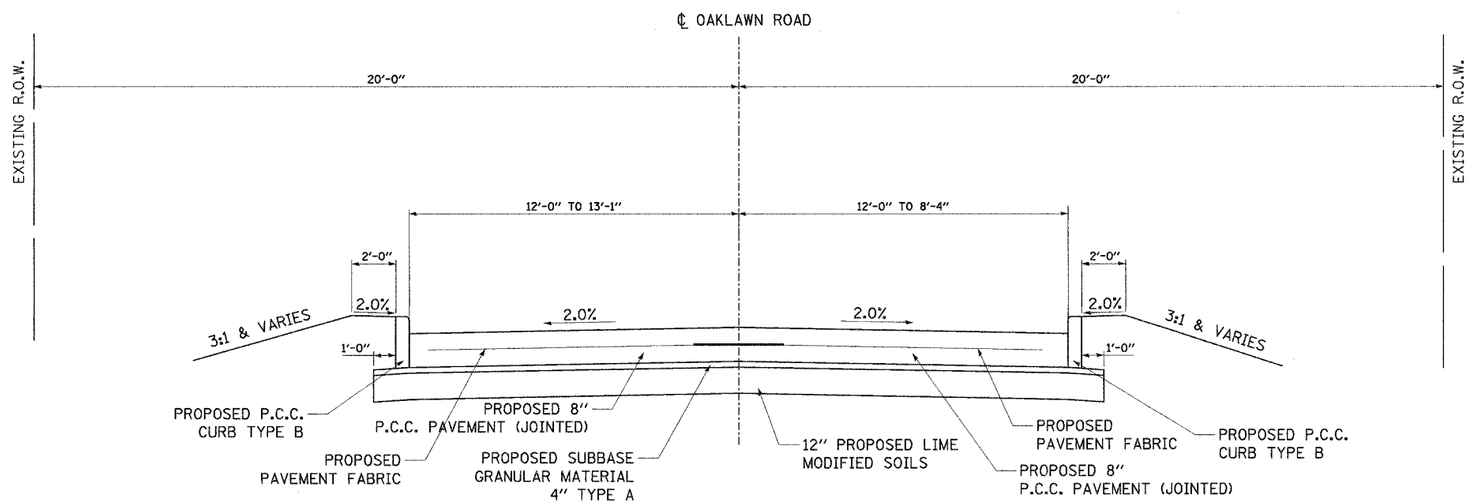

OAKLAWN ROAD PROPOSED TYPICAL SECTION

STA. 100+91.43 TO STA. 101+88.00

Juneau Associates, Inc. P.C.
CONSULTING ENGINEERS AND LAND SURVEYORS
2100 State Street, P.O. Box 1325
Granite City, Illinois 62040
Phone:(618)877-1400/(618)452-5535
Fax:(618)452-9541
100 North Research Drive
Edwardsville, Illinois 62025
Phone: (618)659-0800/(618) 659-0600
Fax: (618)659-0641

PROPOSED TYPICAL SECTIONS
F.A.U. ROUTE 8899
OAKLAWN ROAD
GLEN CARBON, ILLINOIS
SECTION No. 03-00026-00-RP

REVISIONS			
NO.	DATE	BY	REMARKS
DWG. NO.			

SCALE:	N.T.S.			
DSN. BY:	BFK	DATE:	12/13/06	SHEET
DWN. BY:	DAN	DATE:	12/13/06	17
CHK'D:	BFK	DATE:	12/13/06	
JOB NO.	040630	DGN. NAME:	TYP-PROP	OF 107 SHTS