F.A. RTE.	SECTION	COUNTY	TOTAL SHEETS	SHEET NO.
8899	03-00026-00-RP	MADISON	107	34
FED. ROAD DIST. NO.	ILLINOIS	FED. AID PROJECT		

CONTRACT NO. 97295

FINAL SURVEY
SURVEYED BY DATE
PLOTTED
NOTE BOOK/PLATE
AREAS
NO. AREAS CHECKED

ORIGINAL SURVEY
SURVEYED BY DATE
PLOTTED
NOTE BOOK/PLATE
AREAS
NO. AREAS CHECKED

NOTE:
FLAGMEN SHALL BE PRESENT DURING CONSTRUCTION OPERATIONS, INCLUDING LUNCH TIME, TO MAINTAIN TRAFFIC ALONG OAKLAWN ROAD.

TWO WAY TRAFFIC SHALL BE MAINTAINED WHEN NO CONSTRUCTION OPERATIONS ARE BEING PERFORMED.

COMPLETED DURING THIS STAGE

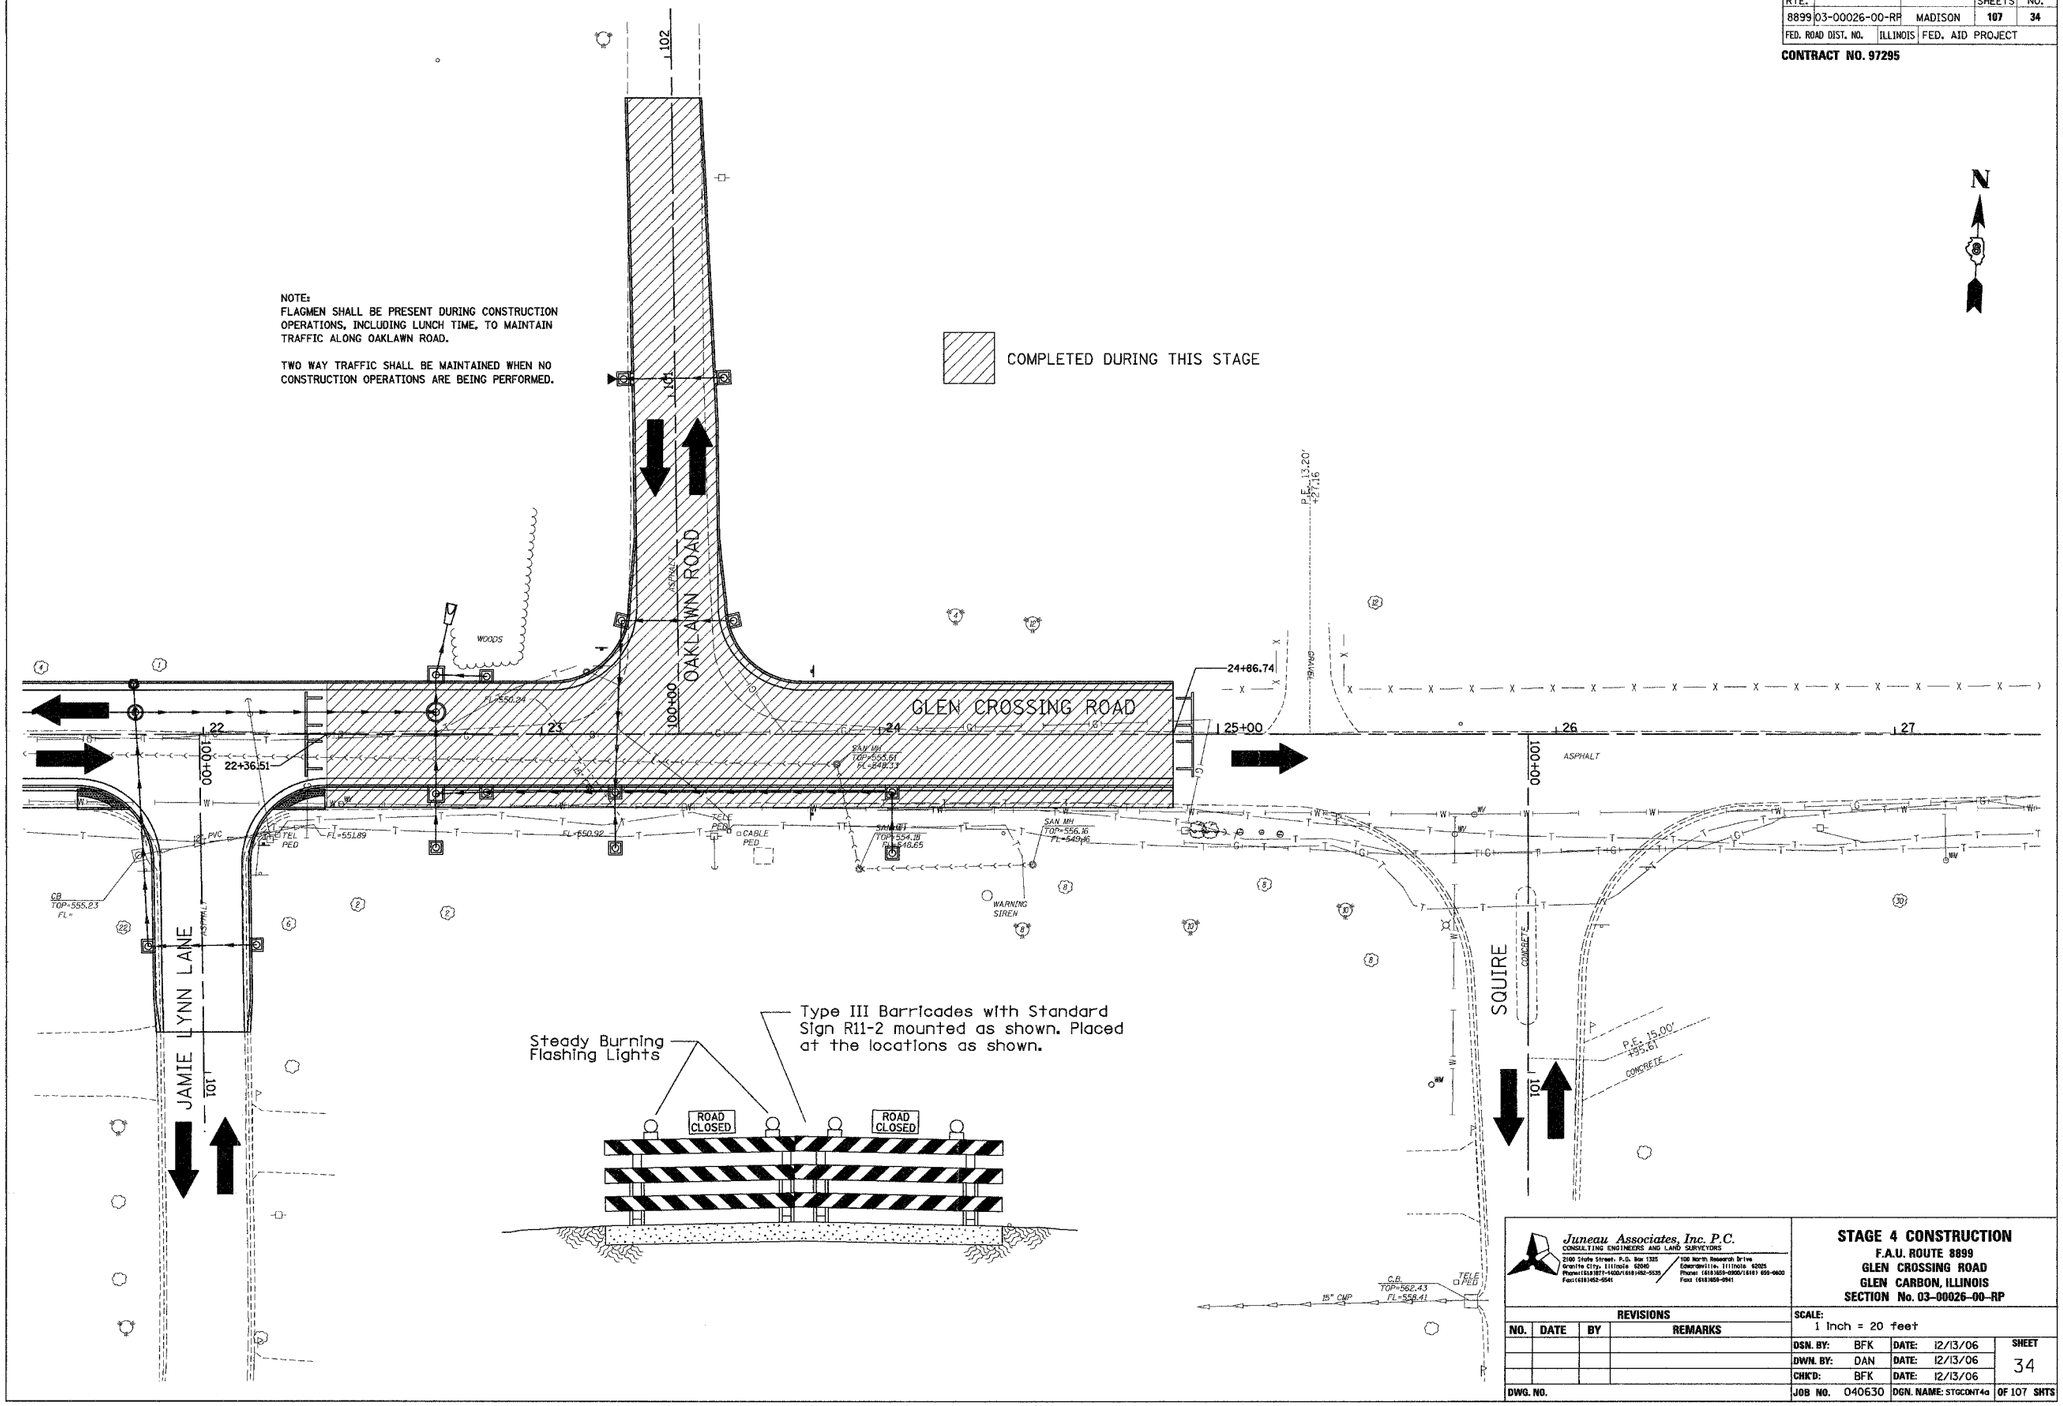

Steady Burning Flashing Lights

Type III Barricades with Standard Sign R11-2 mounted as shown. Placed at the locations as shown.

Juneau Associates, Inc. P.C.
CONSULTING ENGINEERS AND LAND SURVEYORS
2160 State Street, P.O. Box 1335
Granite City, Illinois 62040
Phone:(618)877-1400/(618)452-5535
Fax:(618)452-0541
200 North Research Drive
Edwardsville, Illinois 62025
Phone: (618)655-0000/(618) 656-0602
Fax (618)656-0941

STAGE 4 CONSTRUCTION
F.A.U. ROUTE 8899
GLEN CROSSING ROAD
GLEN CARBON, ILLINOIS
SECTION No. 03-00026-00-RP

REVISIONS				SCALE: 1 Inch = 20 feet				
NO.	DATE	BY	REMARKS					
				DSN. BY:	BFK	DATE:	12/13/06	SHEET
				DWN. BY:	DAN	DATE:	12/13/06	34
				CHK'D:	BFK	DATE:	12/13/06	
DWG. NO.				JOB NO.	040630	DGN. NAME:	STGCONT4a	OF 107 SHTS