F.A. RTE.	SECTION	COUNTY	TOTAL SHEETS	SHEET NO.
8899	03-00026-00-RP	MADISON	107	48
FED. ROAD DIST. NO. _	ILLINOIS	FED. AID PROJECT		

CONTRACT NO. 97205

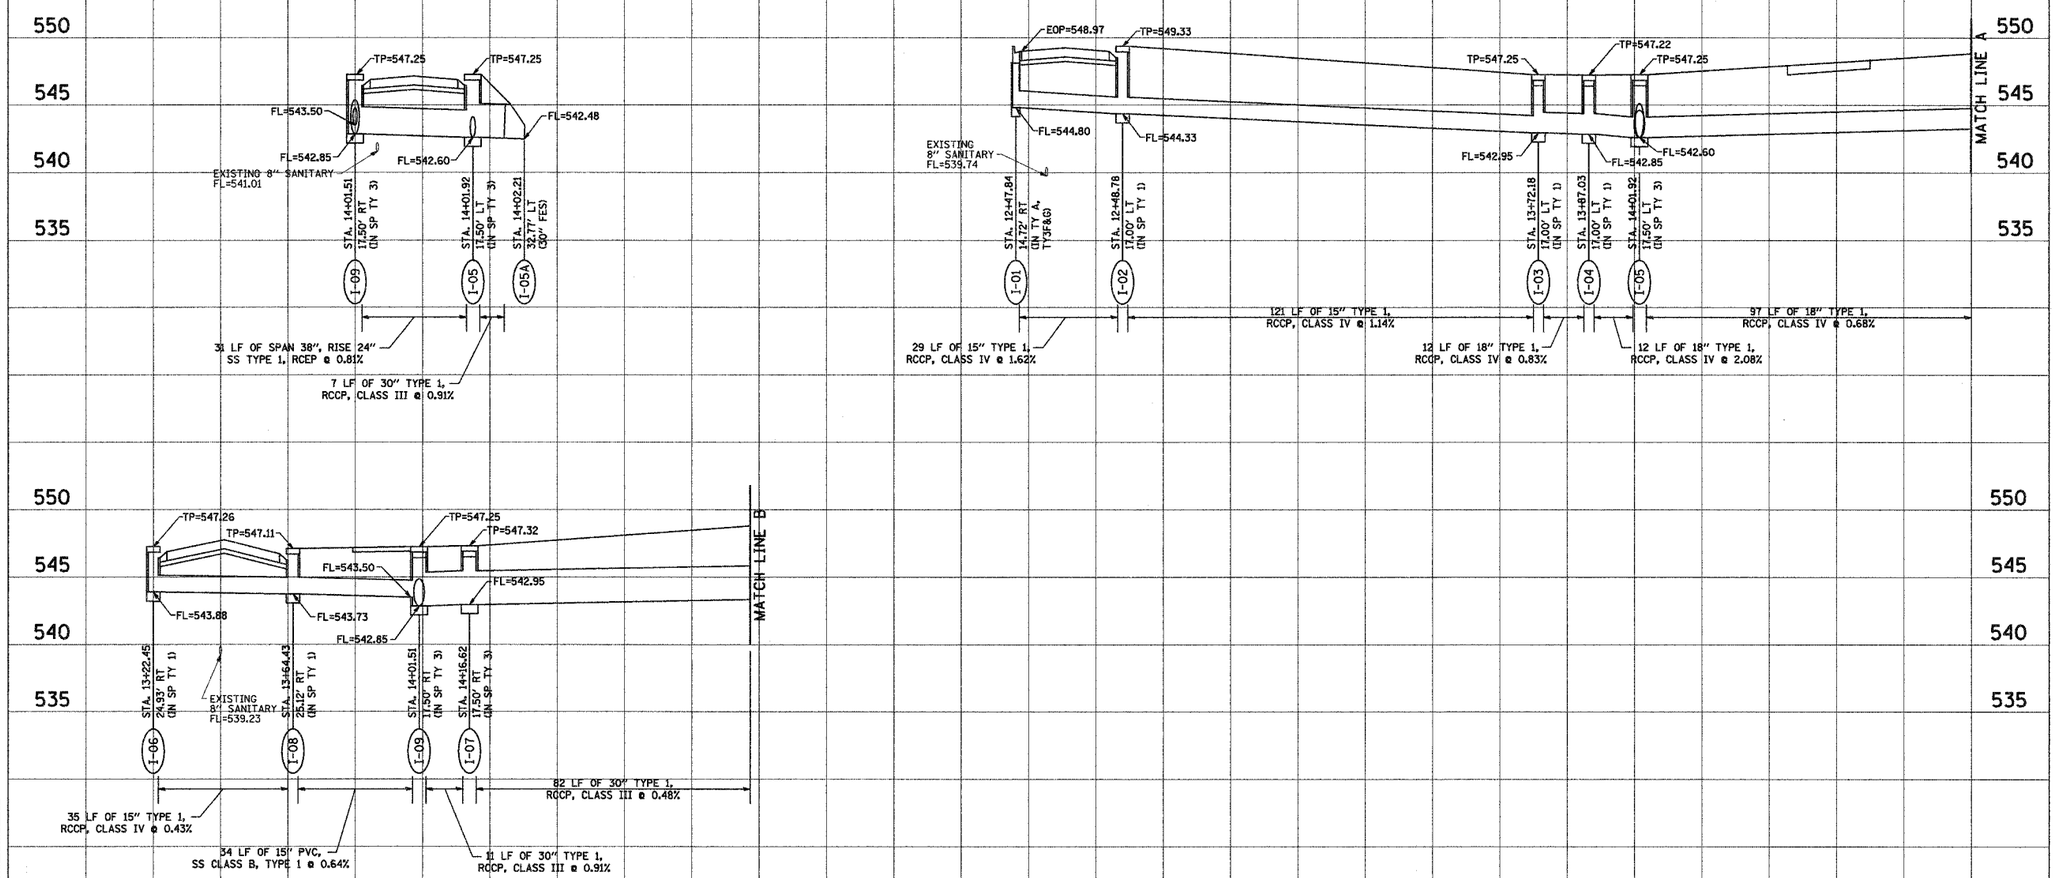

FINAL SURVEY	BY	DATE
SURVEYED		
PLOTTED		
NOTE BOOK		
TEMPLATE		
AREAS		
AREAS CHECKED		
NO.		

ORIGINAL SURVEY	BY	DATE
SURVEYED		
PLOTTED		
NOTE BOOK		
TEMPLATE		
AREAS		
AREAS CHECKED		
NO.		

Juneau Associates, Inc. P.C.
CONSULTING ENGINEERS AND LAND SURVEYORS
2506 State Street, P.O. Box 1355
Granite City, Illinois 62040
Phone:(618)877-1450/(618)452-5525
Fax:(618)452-9541
1100 North Research Drive
Edwardsville, Illinois 62025
Phone: (618)656-0500/(618) 656-0600
Fax: (618)659-0941

DRAINAGE PROFILE
F.A.U. ROUTE 8899
GLEN CROSSING ROAD
GLEN CARBON, ILLINOIS
SECTION No. 03-00026-00-RP

REVISIONS

NO.	DATE	BY	REMARKS

DWG. NO.

SCALE: 1 Inch = 20 feet

DSN. BY:	BFK	DATE:	12/13/06	SHEET
DWN. BY:	JJB	DATE:	12/13/06	48
CHK'D:	BFK	DATE:	12/13/06	
JOB NO.	040630	DGN. NAME:	DRAINA	OF 107 SHTS