F.A. RTE.	SECTION	COUNTY	TOTAL SHEETS	SHEET NO.
8899	03-00026-00-RP	MADISON	107	66
FED. ROAD DIST. NO.	ILLINOIS	FED. AID PROJECT		

CONTRACT NO. 97295

FINAL SURVEY NOTE BOOK | SURVEYED | PLOTTED | TEMPLATE | AREAS CHECKED | NO. | BY | DATE

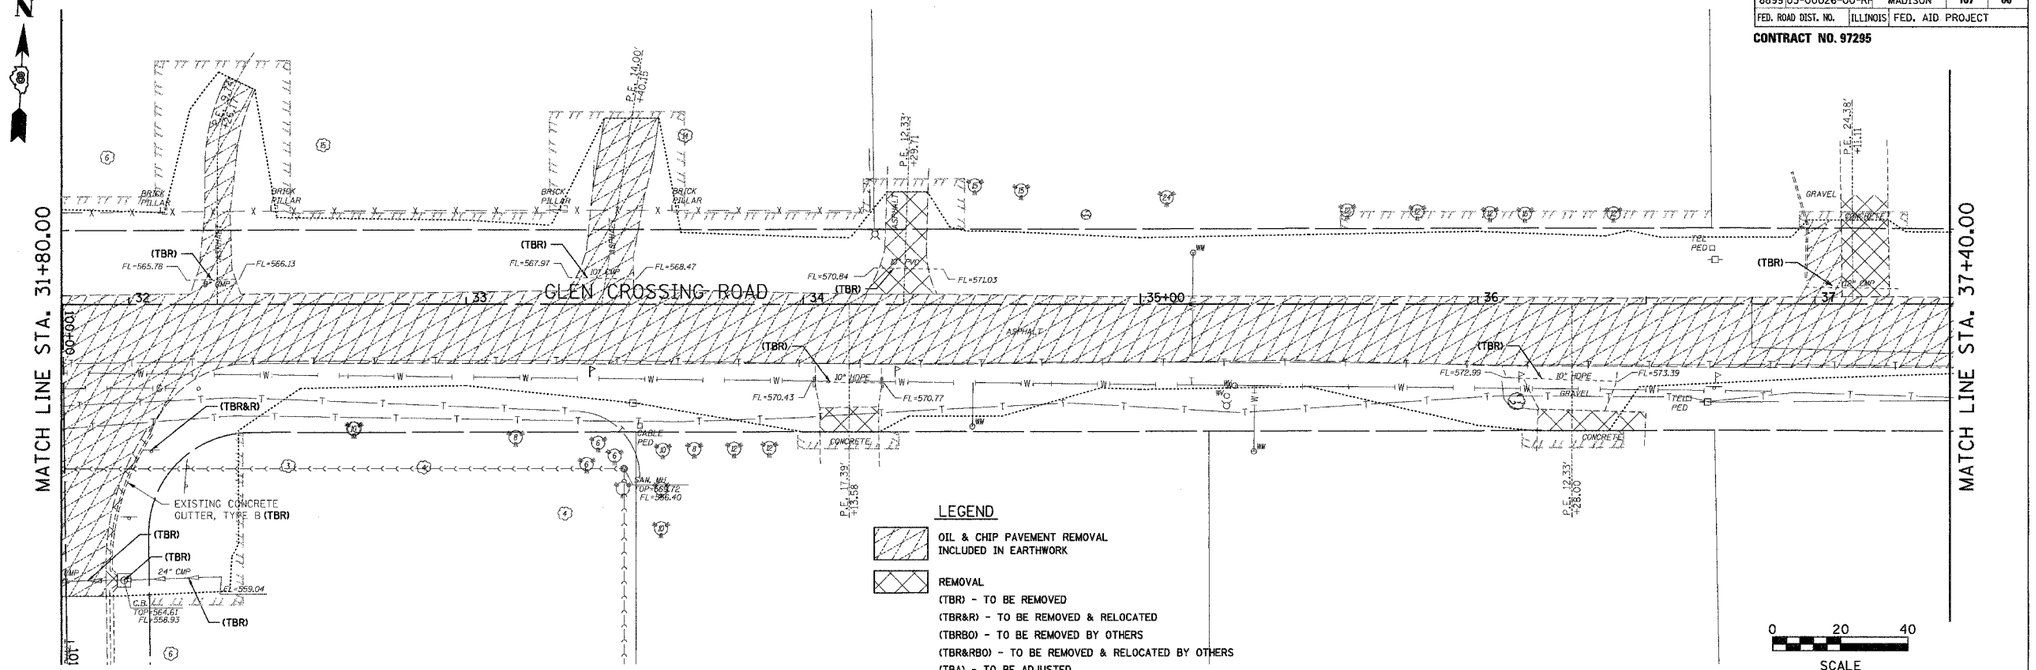

ORIGINAL SURVEY NOTE BOOK | SURVEYED | PLOTTED | TEMPLATE | AREAS CHECKED | NO. | BY | DATE

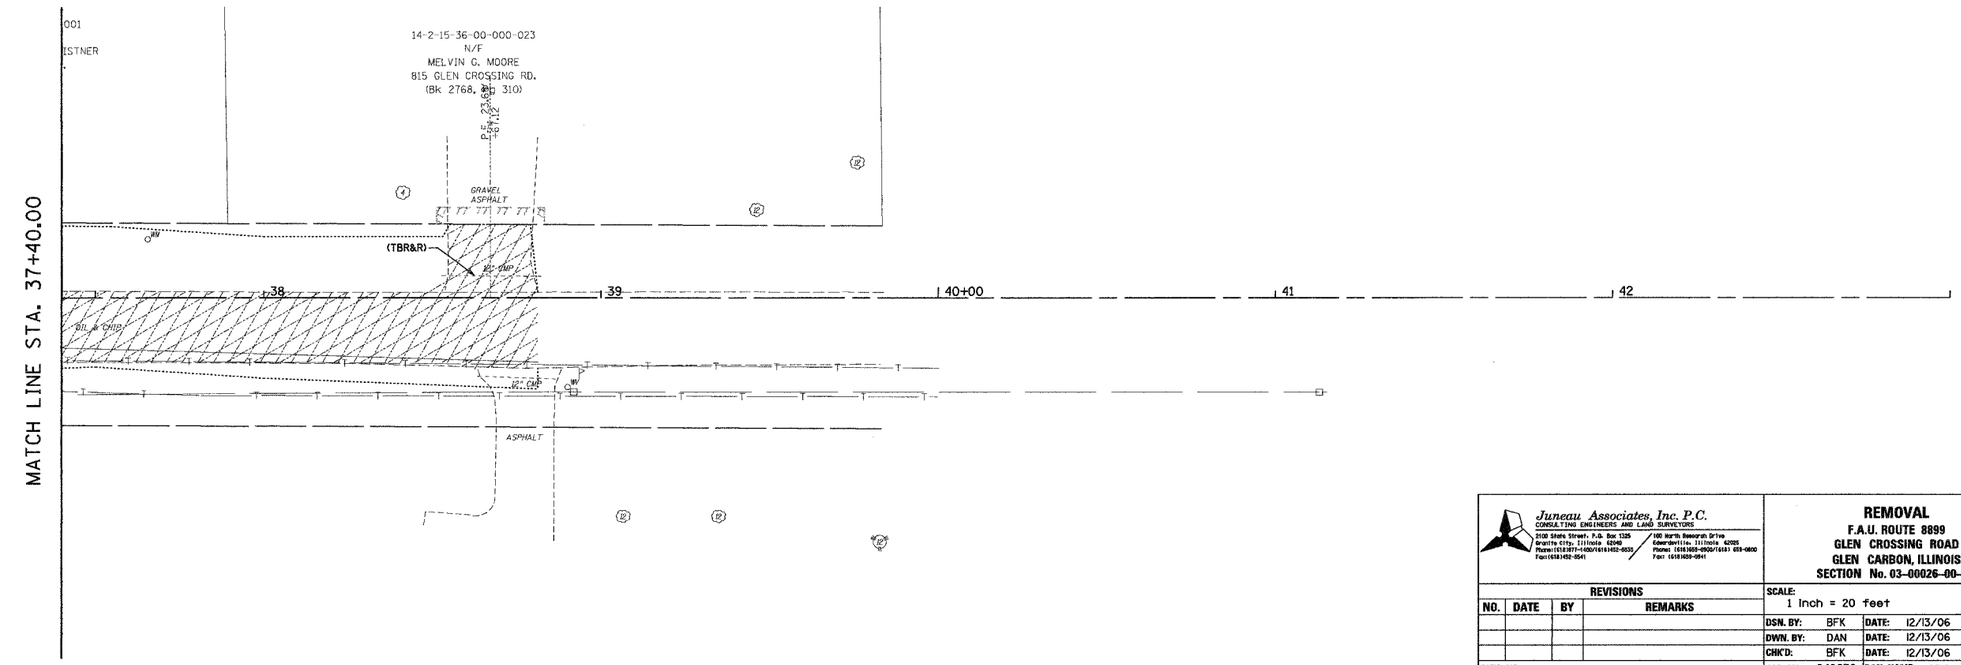

Juneau Associates, Inc. P.C.
CONSULTING ENGINEERS AND LAND SURVEYORS
2100 State Street, P.O. Box 1325, Granite City, Illinois 62040
Phone: (618)877-1400/(618)452-0055, Fax: (618)452-3541
1100 North Research Drive, Edwardsville, Illinois 62025
Phone: (618)655-0500/(618) 655-0800, Fax: (618)655-0941

REMOVAL
F.A.U. ROUTE 8899
GLEN CROSSING ROAD
GLEN CARBON, ILLINOIS
SECTION No. 03-00026-00-RP

REVISIONS				SCALE: 1 Inch = 20 feet				
NO.	DATE	BY	REMARKS	DSN. BY: BFK	DATE: 12/13/06	SHEET		
				DWN. BY: DAN	DATE: 12/13/06	66		
				CHK'D: BFK	DATE: 12/13/06			
DWG. NO.				JOB NO. 040630	DGN. NAME: REM5	OF 107 SHTS		