CONTRACT NO. 97322
SECTION NO. 06-00196-01-SW

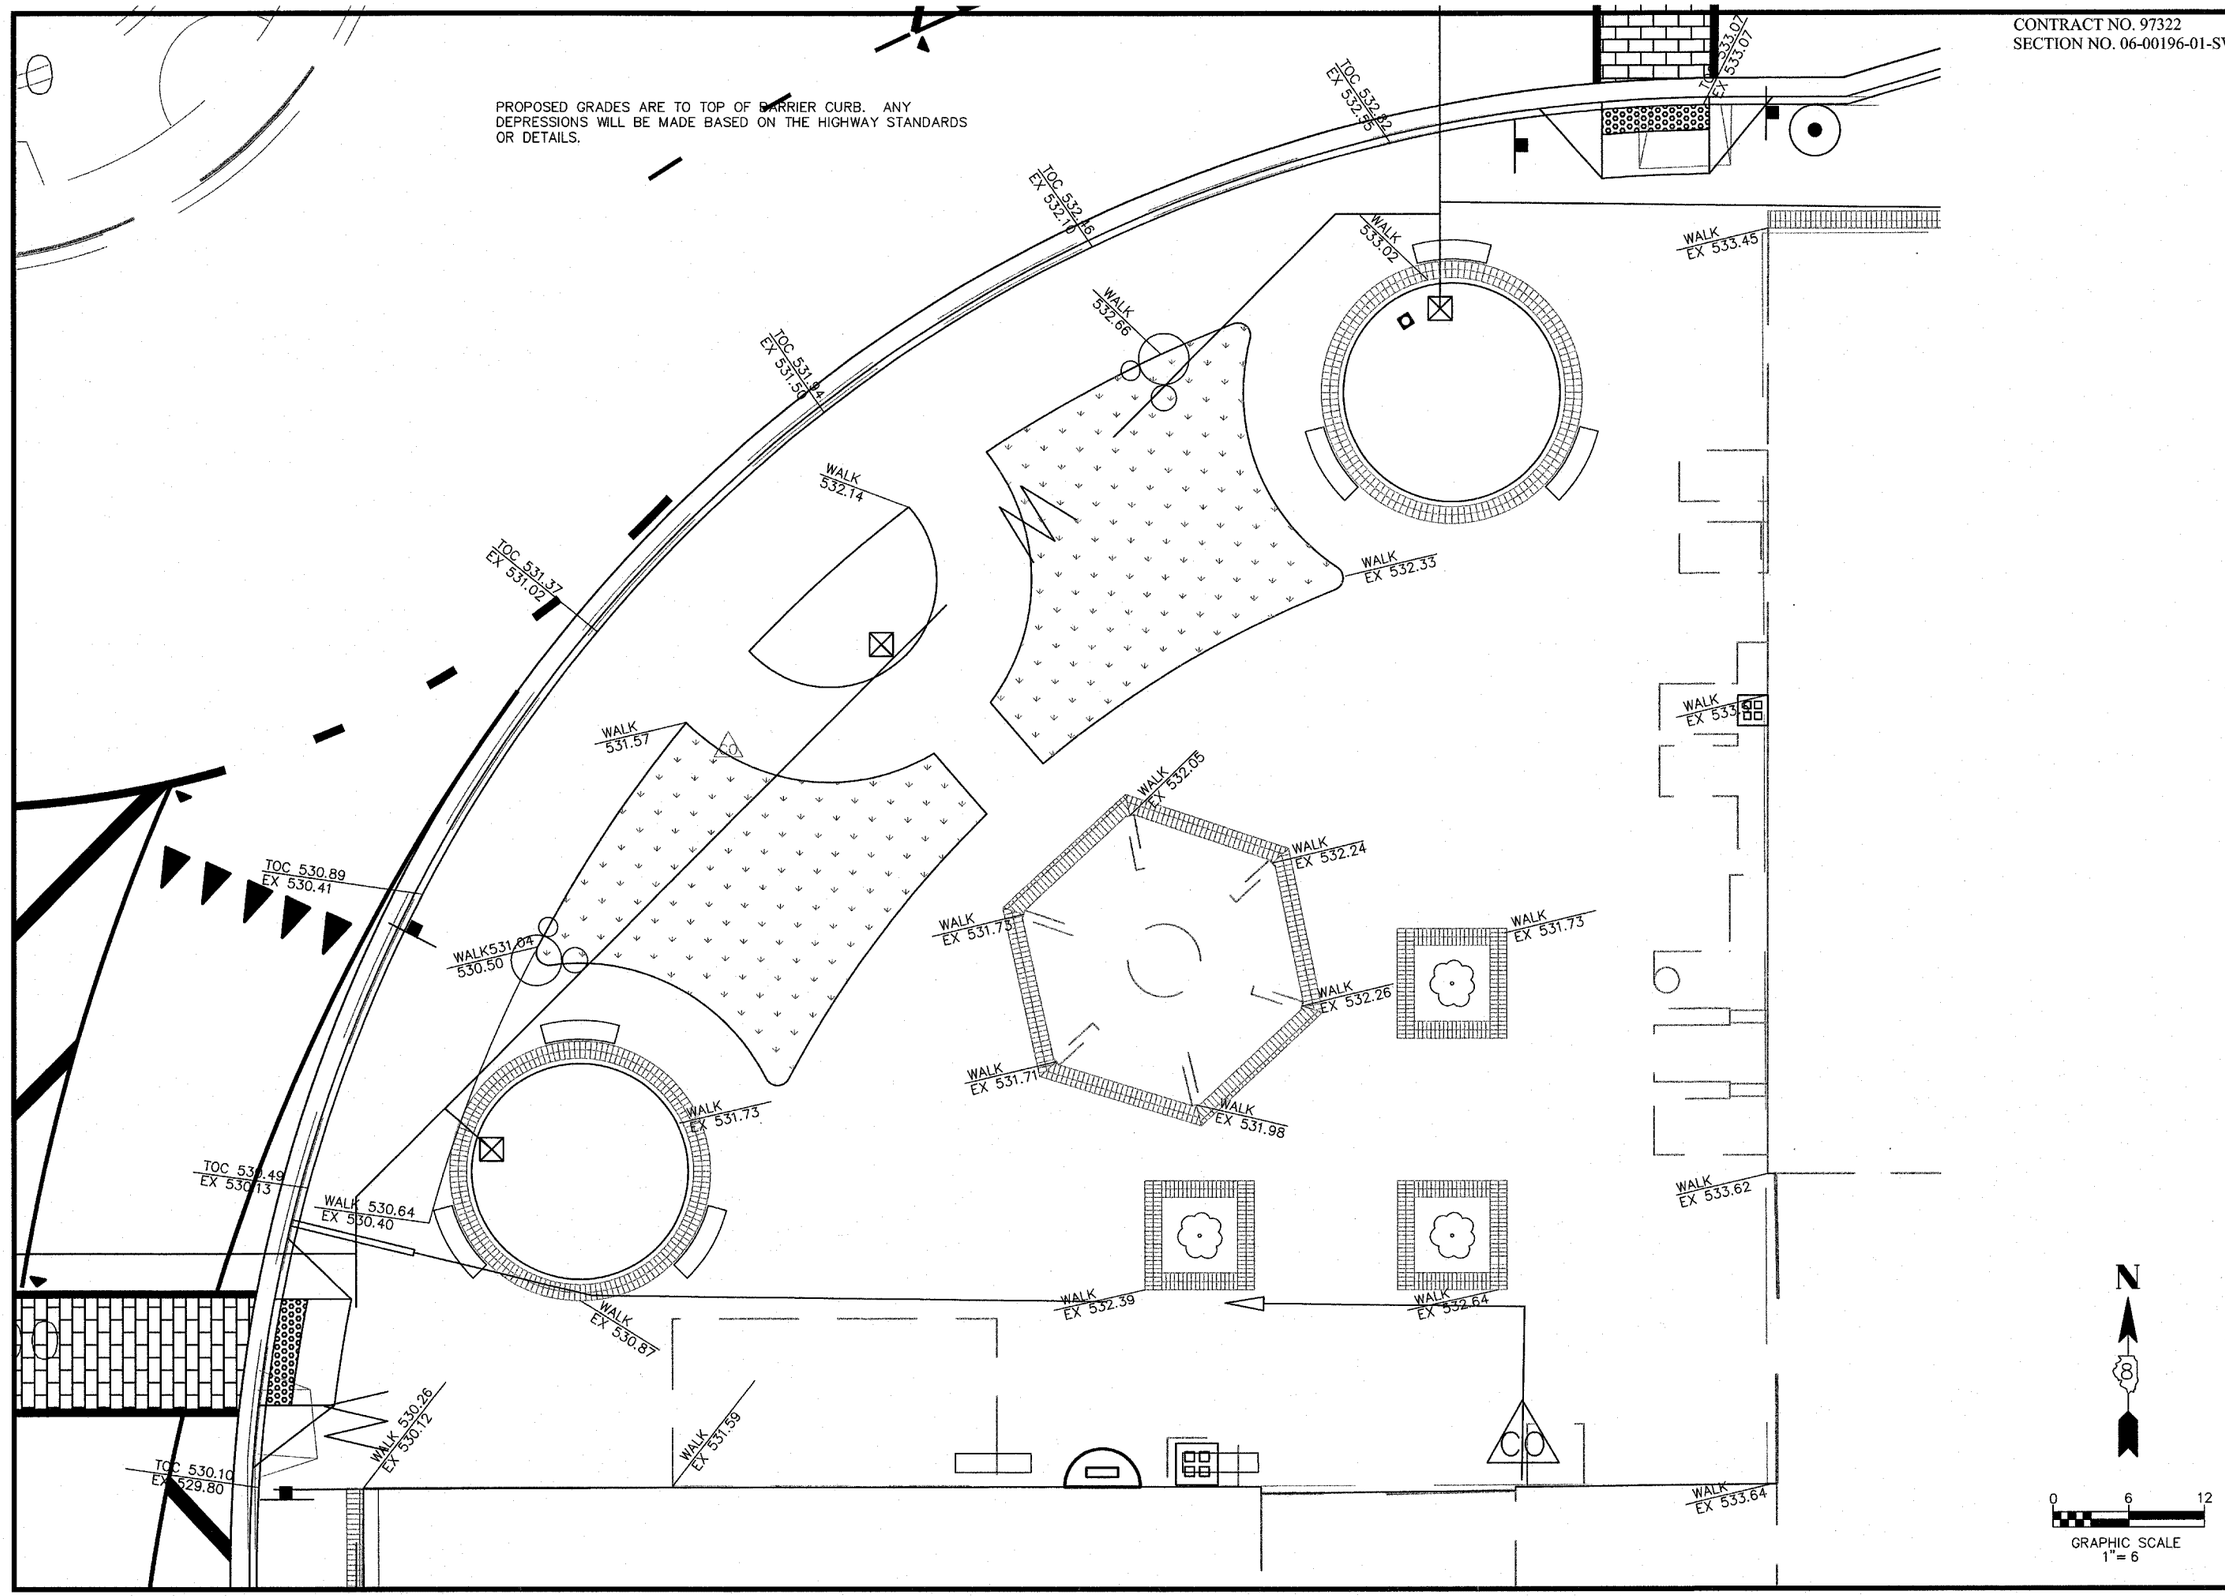

Kaskaskia Engineering Group L.L.C.
23 Public Square Suite 404
Belleville, Illinois 62220
Office: (618)-233-5877 Fax: (618)-233-5977
www.kaskaskiaeng.com
A Disadvantaged Business Enterprise

PREPARED BY:

PROFESSIONAL REGISTRATIONS
ILLINOIS PROFESSIONAL DESIGN FIRM
PROFESSIONAL ENGINEERING CORP.

LICENSE NO.
184.004773
20-5080586

REV.	DATE	DESCRIP
1	08/29/2007	FIRST REVIEW
2	XX/XX/XX	XXXXXXX
3	XX/XX/XX	XXXXXXX

SHEET TITLE:
WARPING DETAILS
QUADRANT 4

PROJECT TITLE:
DOWNTOWN BELLEVILLE STREETSCAPE PH. 2
CITY OF BELLEVILLE
ST. CLAIR COUNTY, ILLINOIS

DESIGNED BY: TJM
DRAWN BY: CHA/DWK
CHECKED BY: TJM
DATE OF PRELIMINARY: 08/20/2007
DATE OF FINAL: 09/13/2007

SHEET 22

SHEET NO. 22 OF 48 SHEETS
PROJECT NUMBER 07-0041